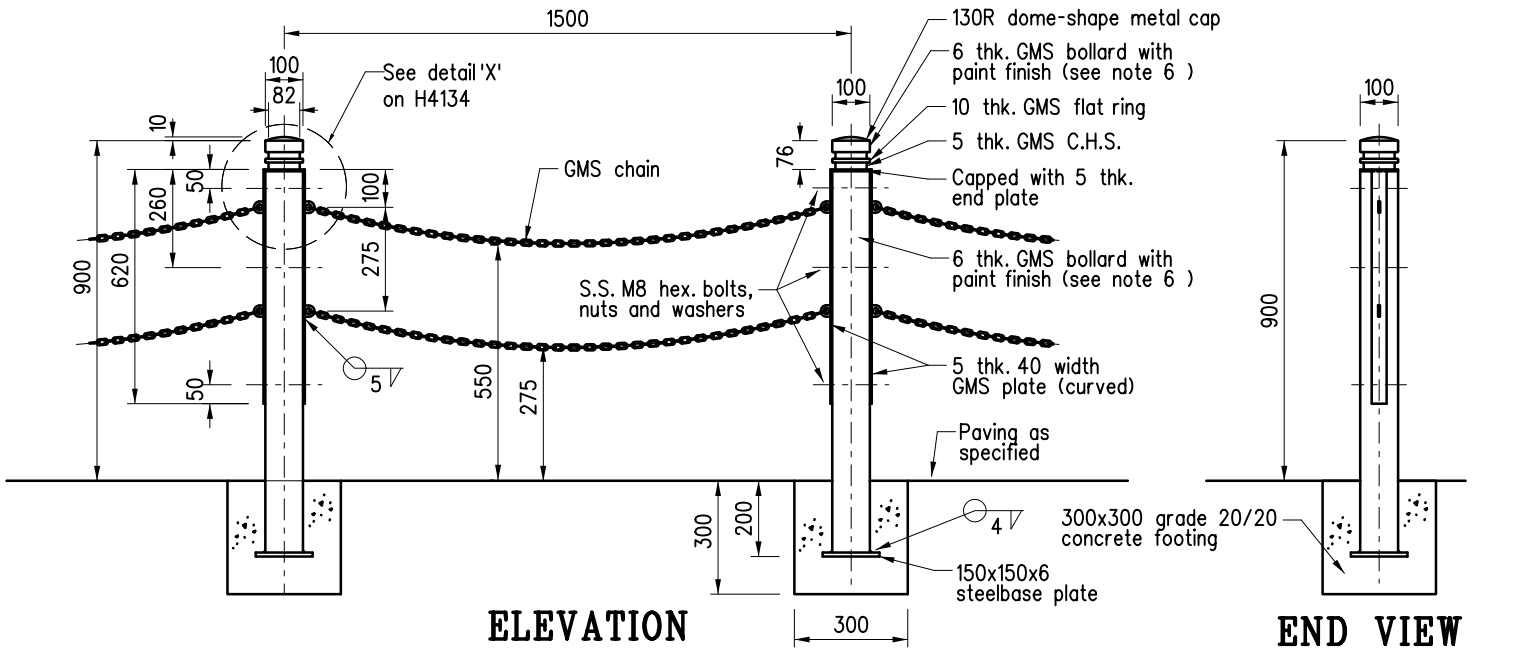


Notes:

1. Dimensions are in millimetres.
2. Steel to be grade 43 B.S. 4360.
3. Welds to be sound and continuous avoiding locked-in slag.
4. Welding slag to be removed immediately after welding.
5. Where the concrete footing is located in block paved footpath, the footing should be lowered to allow for the paving blocks and the sand course.
6. Colour to be specified by the designers and agreed by Transport Department and Highways Department. Visibility band should be provided if the proposed colour is similar with surrounding paving

| | Former Drg. No. H2280 | Original signed | Nov 21 |
|---|---|---|---|
| REF. | REVISION | SIGNATURE | DATE |

# TYPE 2 BOLLARD WITH CHAINS - FOR GUIDANCE PURPOSE

HIGHWAYS DEPARTMENT

| REFERENCE | DRAWING No. | CAD |
|---|---|---|
| SCALE 1 : 20 | H 4135 | |