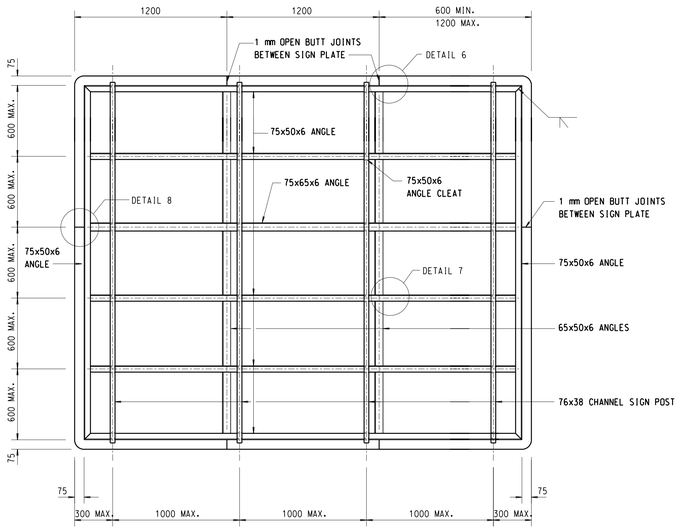

TYPICAL REAR ELEVATION OF SIGN PLATE

SCALE 1:20

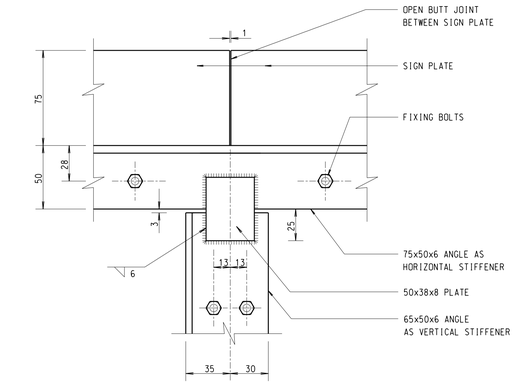

DETAIL 6

SCALE 1:2

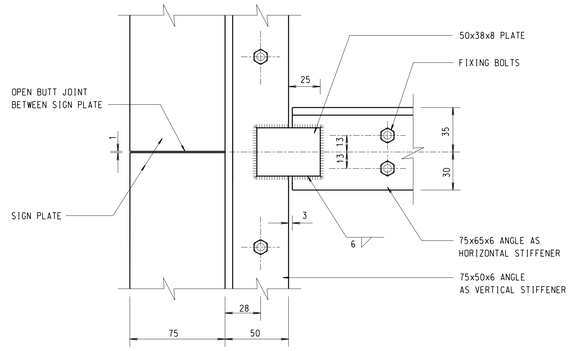

DETAIL 8

SCALE 1:2

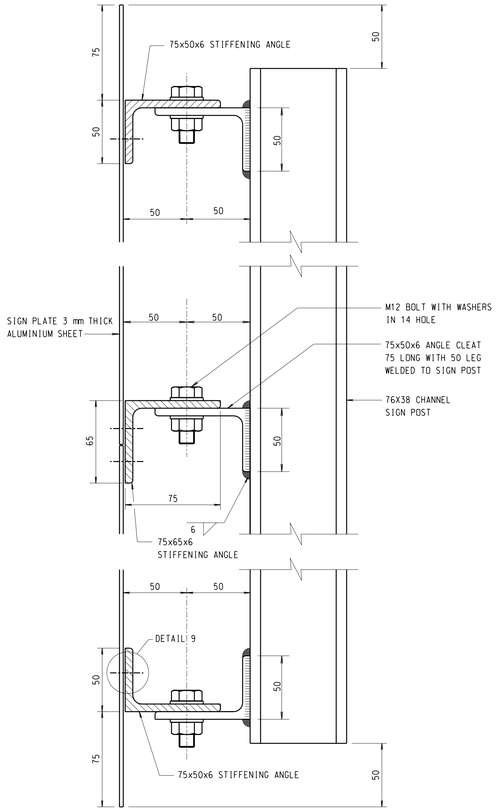

TYPICAL CONNECTION OF SIGN PLATE FRAME TO SUPPORTING POSTS

SCALE 1:2

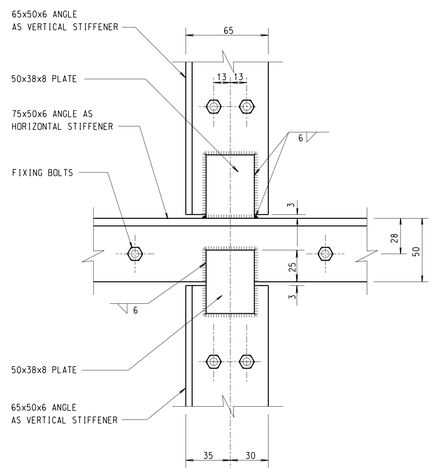

DETAIL 7

SCALE 1:2

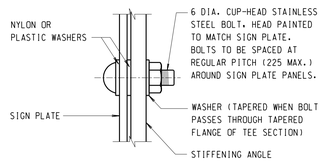

DETAIL 9

SCALE 1:1

NOTES:

1. THIS DRAWING SHALL BE READ IN CONJUNCTION WITH DRG. NO. SSD153(1).

no.	date	description	initial

REVISION

		name	signature	date
designed		T. CHUNG	SIGNED	APR 02
drawn		K.K. LAW	SIGNED	APR 02
checked	senior technical officer	H.T. TANG	SIGNED	MAY 02
	project engineer	T. CHUNG	SIGNED	MAY 02
	senior engineer	W.C. LAU	SIGNED	MAY 02

approved

SIGNED — MAY 02
P.C. WONG — date
Chief Highway Engineer

contract no.

file no.

project no.

contract

drawing title

CANTILEVER
DIRECTIONAL SIGN

(SHEET 3 OF 5)

drawing no. SSD153 (3)

scale AS SHOWN

office STRUCTURES DIVISION 結構部

HIGHWAYS DEPARTMENT 路政署 香港
HONG KONG

Scale 1 : 1 0 10 20 30 40 50 60 70 80 90 100mm

B1 SIZE 1000 X 707mm