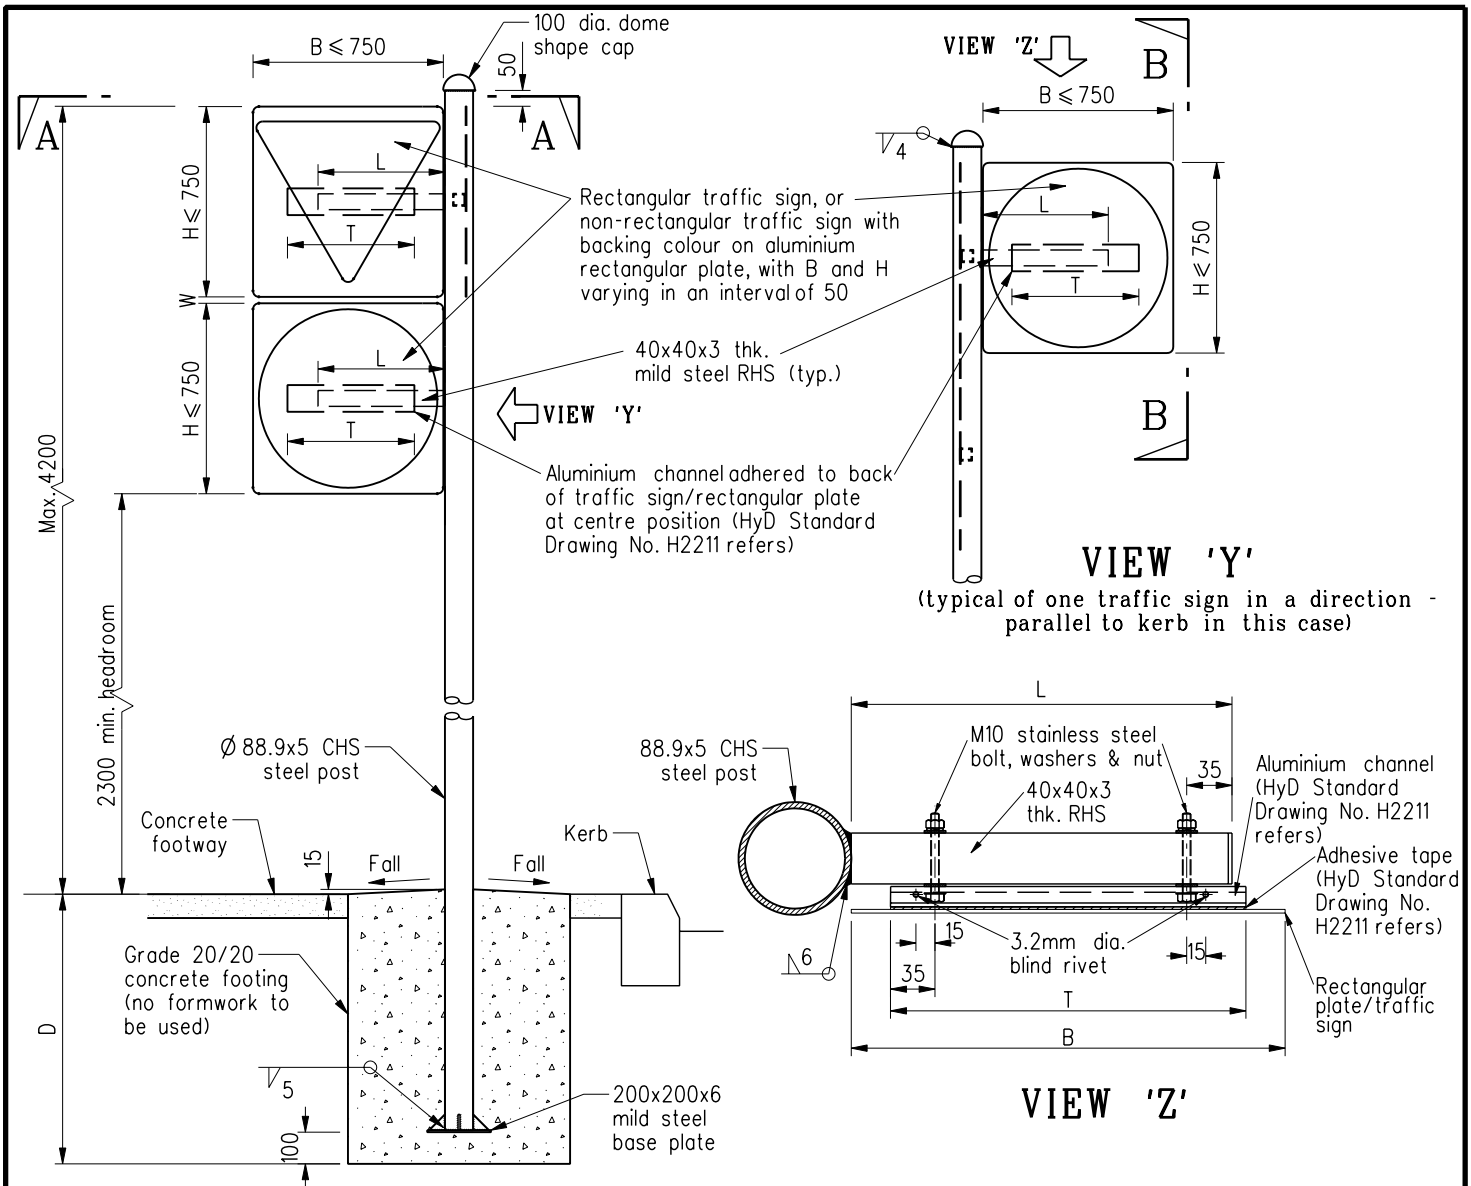

Notes:
1. Refer to notes 1 to 12 of HyD Standard Drawing No. H2228.
2. Refer to notes 2 to 9 of HyD Standard Drawing No. H2230.

	New Issue		Nov 04
REF.	REVISION	SIGNATURE	DATE

SINGLE POST MULTI-SIGN SUPPORT FOR CANTILEVER-MOUNTED TRAFFIC SIGNS

HIGHWAYS DEPARTMENT

REFERENCE	DRAWING No. H 2227 CAD
SCALE NOT TO SCALE	