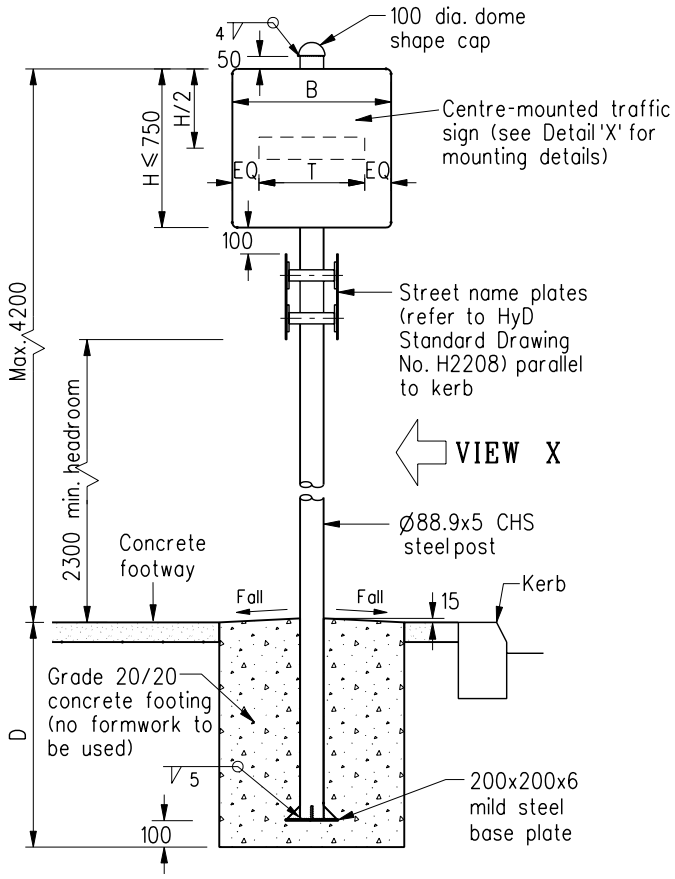

FRONT ELEVATION
(with one traffic sign perpendicular to kerb)

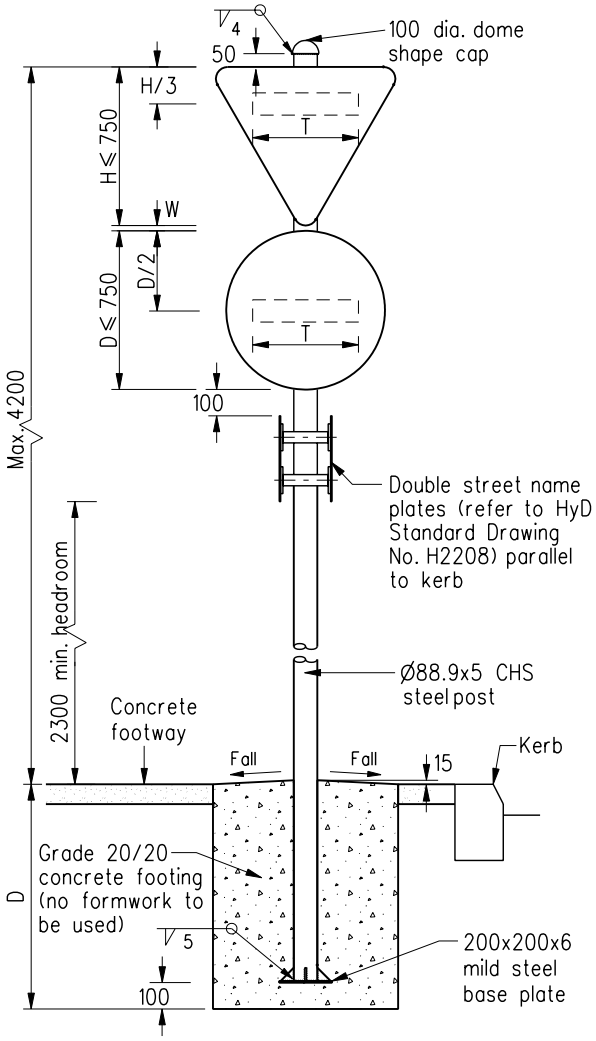

FRONT ELEVATION
(with two traffic signs perpendicular to kerb)

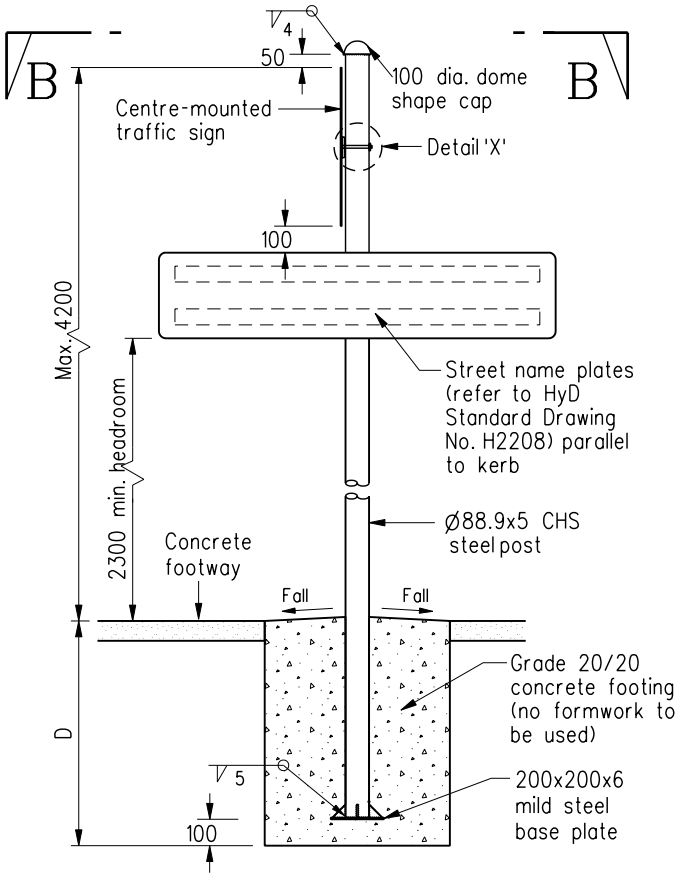

VIEW X

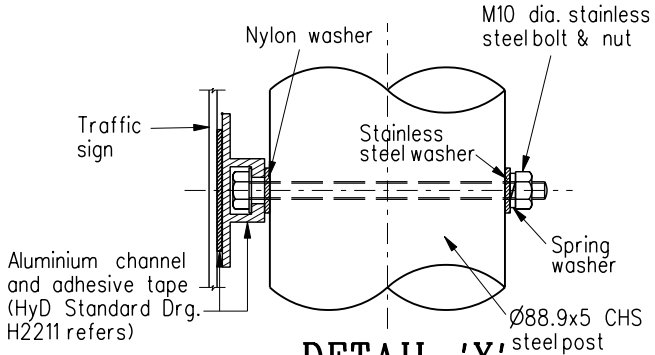

DETAIL 'X'

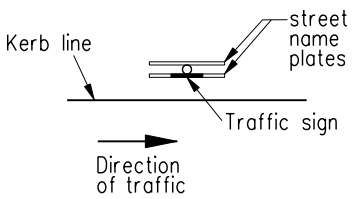

SECTION A-A

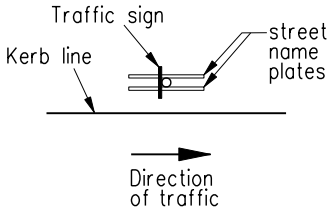

SECTION B-B

REF.	REVISION	SIGNATURE	DATE
	New Issue		Nov 04

SINGLE POST MULTI-SIGN SUPPORT FOR STREET NAME PLATES AND CENTRE-MOUNTED TRAFFIC SIGNS (SHEET 2 OF 2)

HIGHWAYS DEPARTMENT

REFERENCE

SCALE NOT TO SCALE

DRAWING No. H 2229

CAD