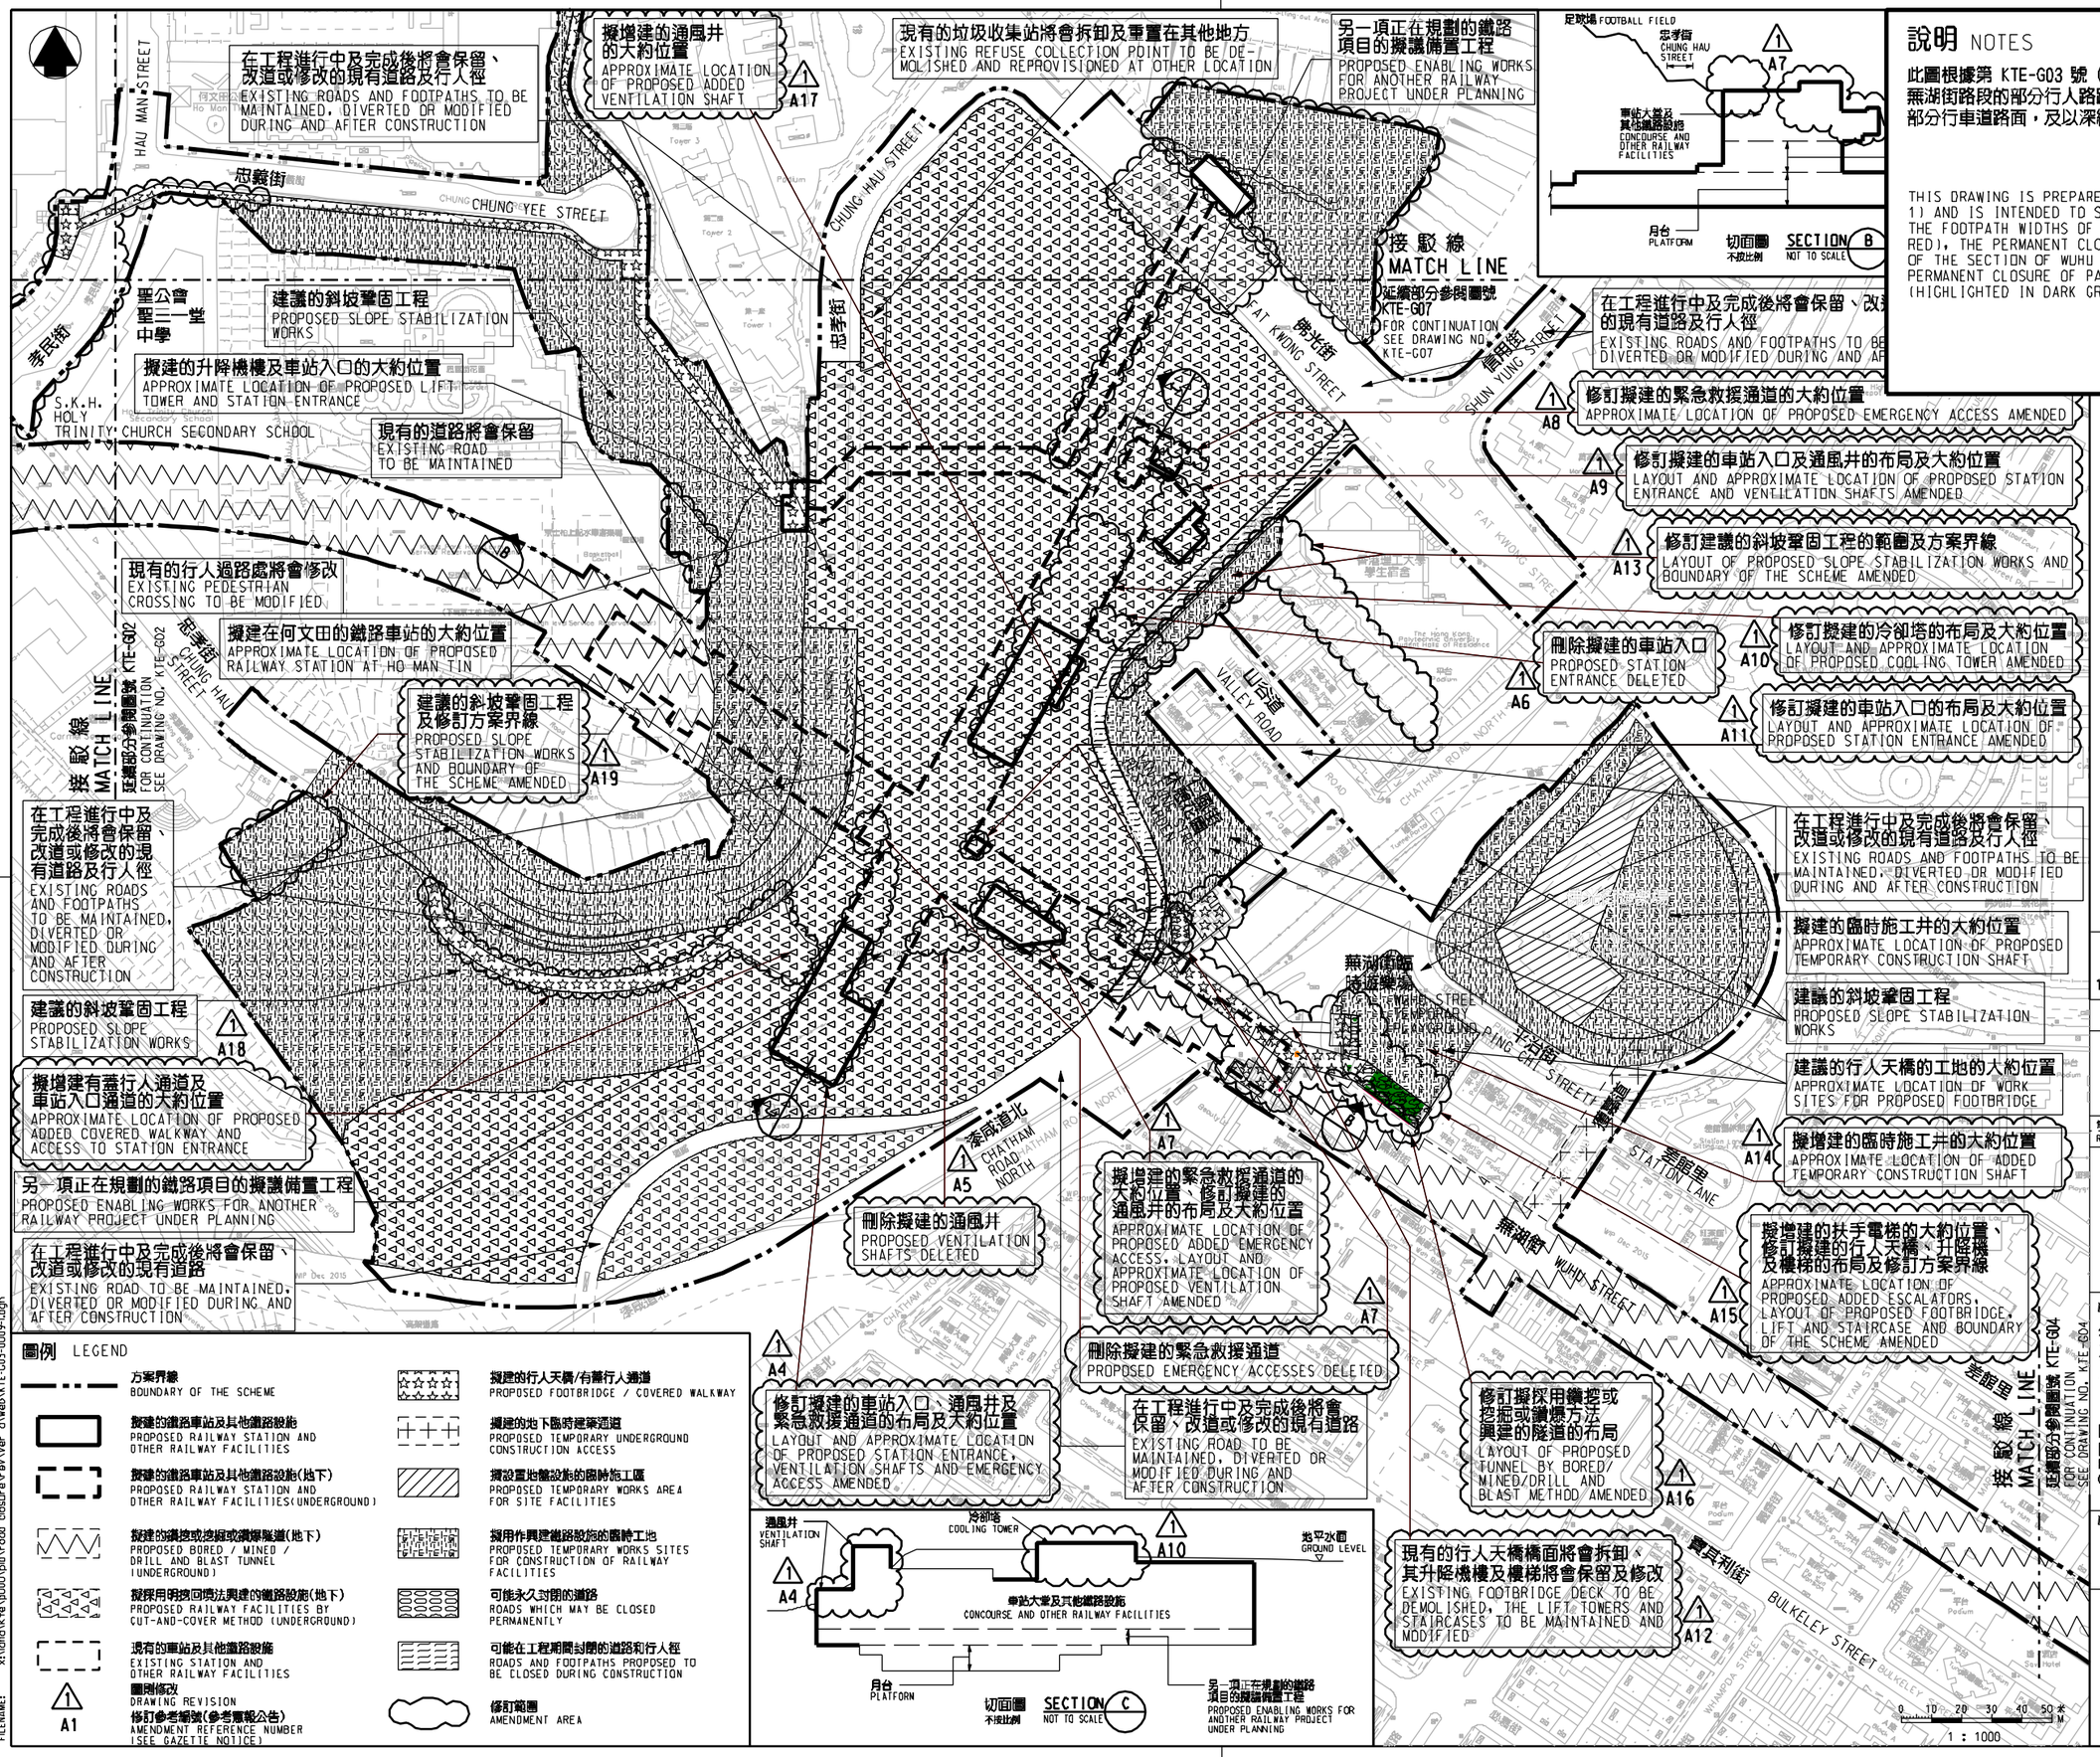

說明 NOTES

此圖根據第 KTE-G03 號（修改1）圖則制訂，以紅色標明將永久封閉的蕪湖街路段的部分行人路路面；以橙色標明將永久封閉的蕪湖街路段的部分行車道路面，及以深綠色標明將永久封閉的部分蕪湖街臨時遊樂場。

THIS DRAWING IS PREPARED BASED ON DRAWING NO. KTE-G03 (REVISION 1) AND IS INTENDED TO SHOW THE PERMANENT CLOSURE OF PARTS OF THE FOOTPATH WIDTHS OF SECTIONS OF WUHU STREET (HIGHLIGHTED IN RED), THE PERMANENT CLOSURE OF PART OF THE CARRIAGEWAY WIDTHS OF THE SECTION OF WUHU STREET (HIGHLIGHTED IN ORANGE), AND THE PERMANENT CLOSURE OF PARTS OF WUHU STREET TEMPORARY PLAYGROUND (HIGHLIGHTED IN DARK GREEN).

圖例 LEGEND

- 方案界線 BOUNDARY OF THE SCHEME
- 擬建的鐵路車站及其他鐵路設施 PROPOSED RAILWAY STATION AND OTHER RAILWAY FACILITIES
- 擬建的鐵路車站及其他鐵路設施(地下) PROPOSED RAILWAY STATION AND OTHER RAILWAY FACILITIES(UNDERGROUND)
- 擬建的鑽挖或挖掘或鑽爆隧道(地下) PROPOSED BORED / MINED / DRILL AND BLAST TUNNEL (UNDERGROUND)
- 擬採用明挖回填法興建的鐵路設施(地下) PROPOSED RAILWAY FACILITIES BY CUT-AND-COVER METHOD (UNDERGROUND)
- 現有的車站及其他鐵路設施 EXISTING STATION AND OTHER RAILWAY FACILITIES
- 圖則修改 DRAWING REVISION
- A1 修訂參考編號(參考憲報公告) AMENDMENT REFERENCE NUMBER (SEE GAZETTE NOTICE)
- 擬建的行人天橋/有蓋行人通道 PROPOSED FOOTBRIDGE / COVERED WALKWAY
- 擬建的地下臨時建築通道 PROPOSED TEMPORARY UNDERGROUND CONSTRUCTION ACCESS
- 擬設置地盤設施的臨時施工區 PROPOSED TEMPORARY WORKS AREA FOR SITE FACILITIES
- 擬用作興建鐵路設施的臨時工地 PROPOSED TEMPORARY WORKS SITES FOR CONSTRUCTION OF RAILWAY FACILITIES
- 可能永久封閉的道路 ROADS WHICH MAY BE CLOSED PERMANENTLY
- 可能在工程期間封閉的道路和行人徑 ROADS AND FOOTPATHS PROPOSED TO BE CLOSED DURING CONSTRUCTION
- 修訂範圍 AMENDMENT AREA

一般說明 GENERAL NOTES

有關一般說明參閱圖號 KTE - G01。
1. FOR GENERAL NOTES, REFER TO DRAWING NO. KTE - G01.

修訂表 TABLE OF AMENDMENTS

修改 REV	日期 DATE	發圖 BY	核對 SUB	角責 APP	說明 DESCRIPTION

SIGNED

王偉光 STEPHEN W K WONG

獲准發出 APPROVED FOR ISSUE

8/9/2016

發出日期 DATE OF ISSUE

路政署 總工程師/鐵路拓展(1-3) CHIEF ENGINEER/ RAILWAY DEVELOPMENT (1-3) HIGHWAYS DEPARTMENT

圖則名稱 DRAWING TITLE

鐵路條例(第519章)
觀塘線延線
永久封閉蕪湖街路段，以及部分蕪湖街臨時遊樂場

RAILWAYS ORDINANCE (CHAPTER 519)
KWUN TONG LINE EXTENSION
PERMANENT CLOSURE OF SECTIONS OF WUHU STREET, AND PARTS OF WUHU STREET TEMPORARY PLAYGROUND

圖號 DRAWING NO. KTE/G03/0009/1

比例 SCALE 1:1000 (A1) 或如圖示 OR AS SHOWN

香港特別行政區政府
THE GOVERNMENT OF THE HONG KONG SPECIAL ADMINISTRATIVE REGION
路政署
HIGHWAYS DEPARTMENT
鐵路拓展處
RAILWAY DEVELOPMENT OFFICE

PLOT DRV: E:\lib\Plot\V8\v8_printer.plt
PRINTED BY: fkko 12/09/2016 17:05:45
FILENAME: x:\land\kte\p000\pld\road closure\rev\ver a\web\KTE-G03-0009-1.dgn