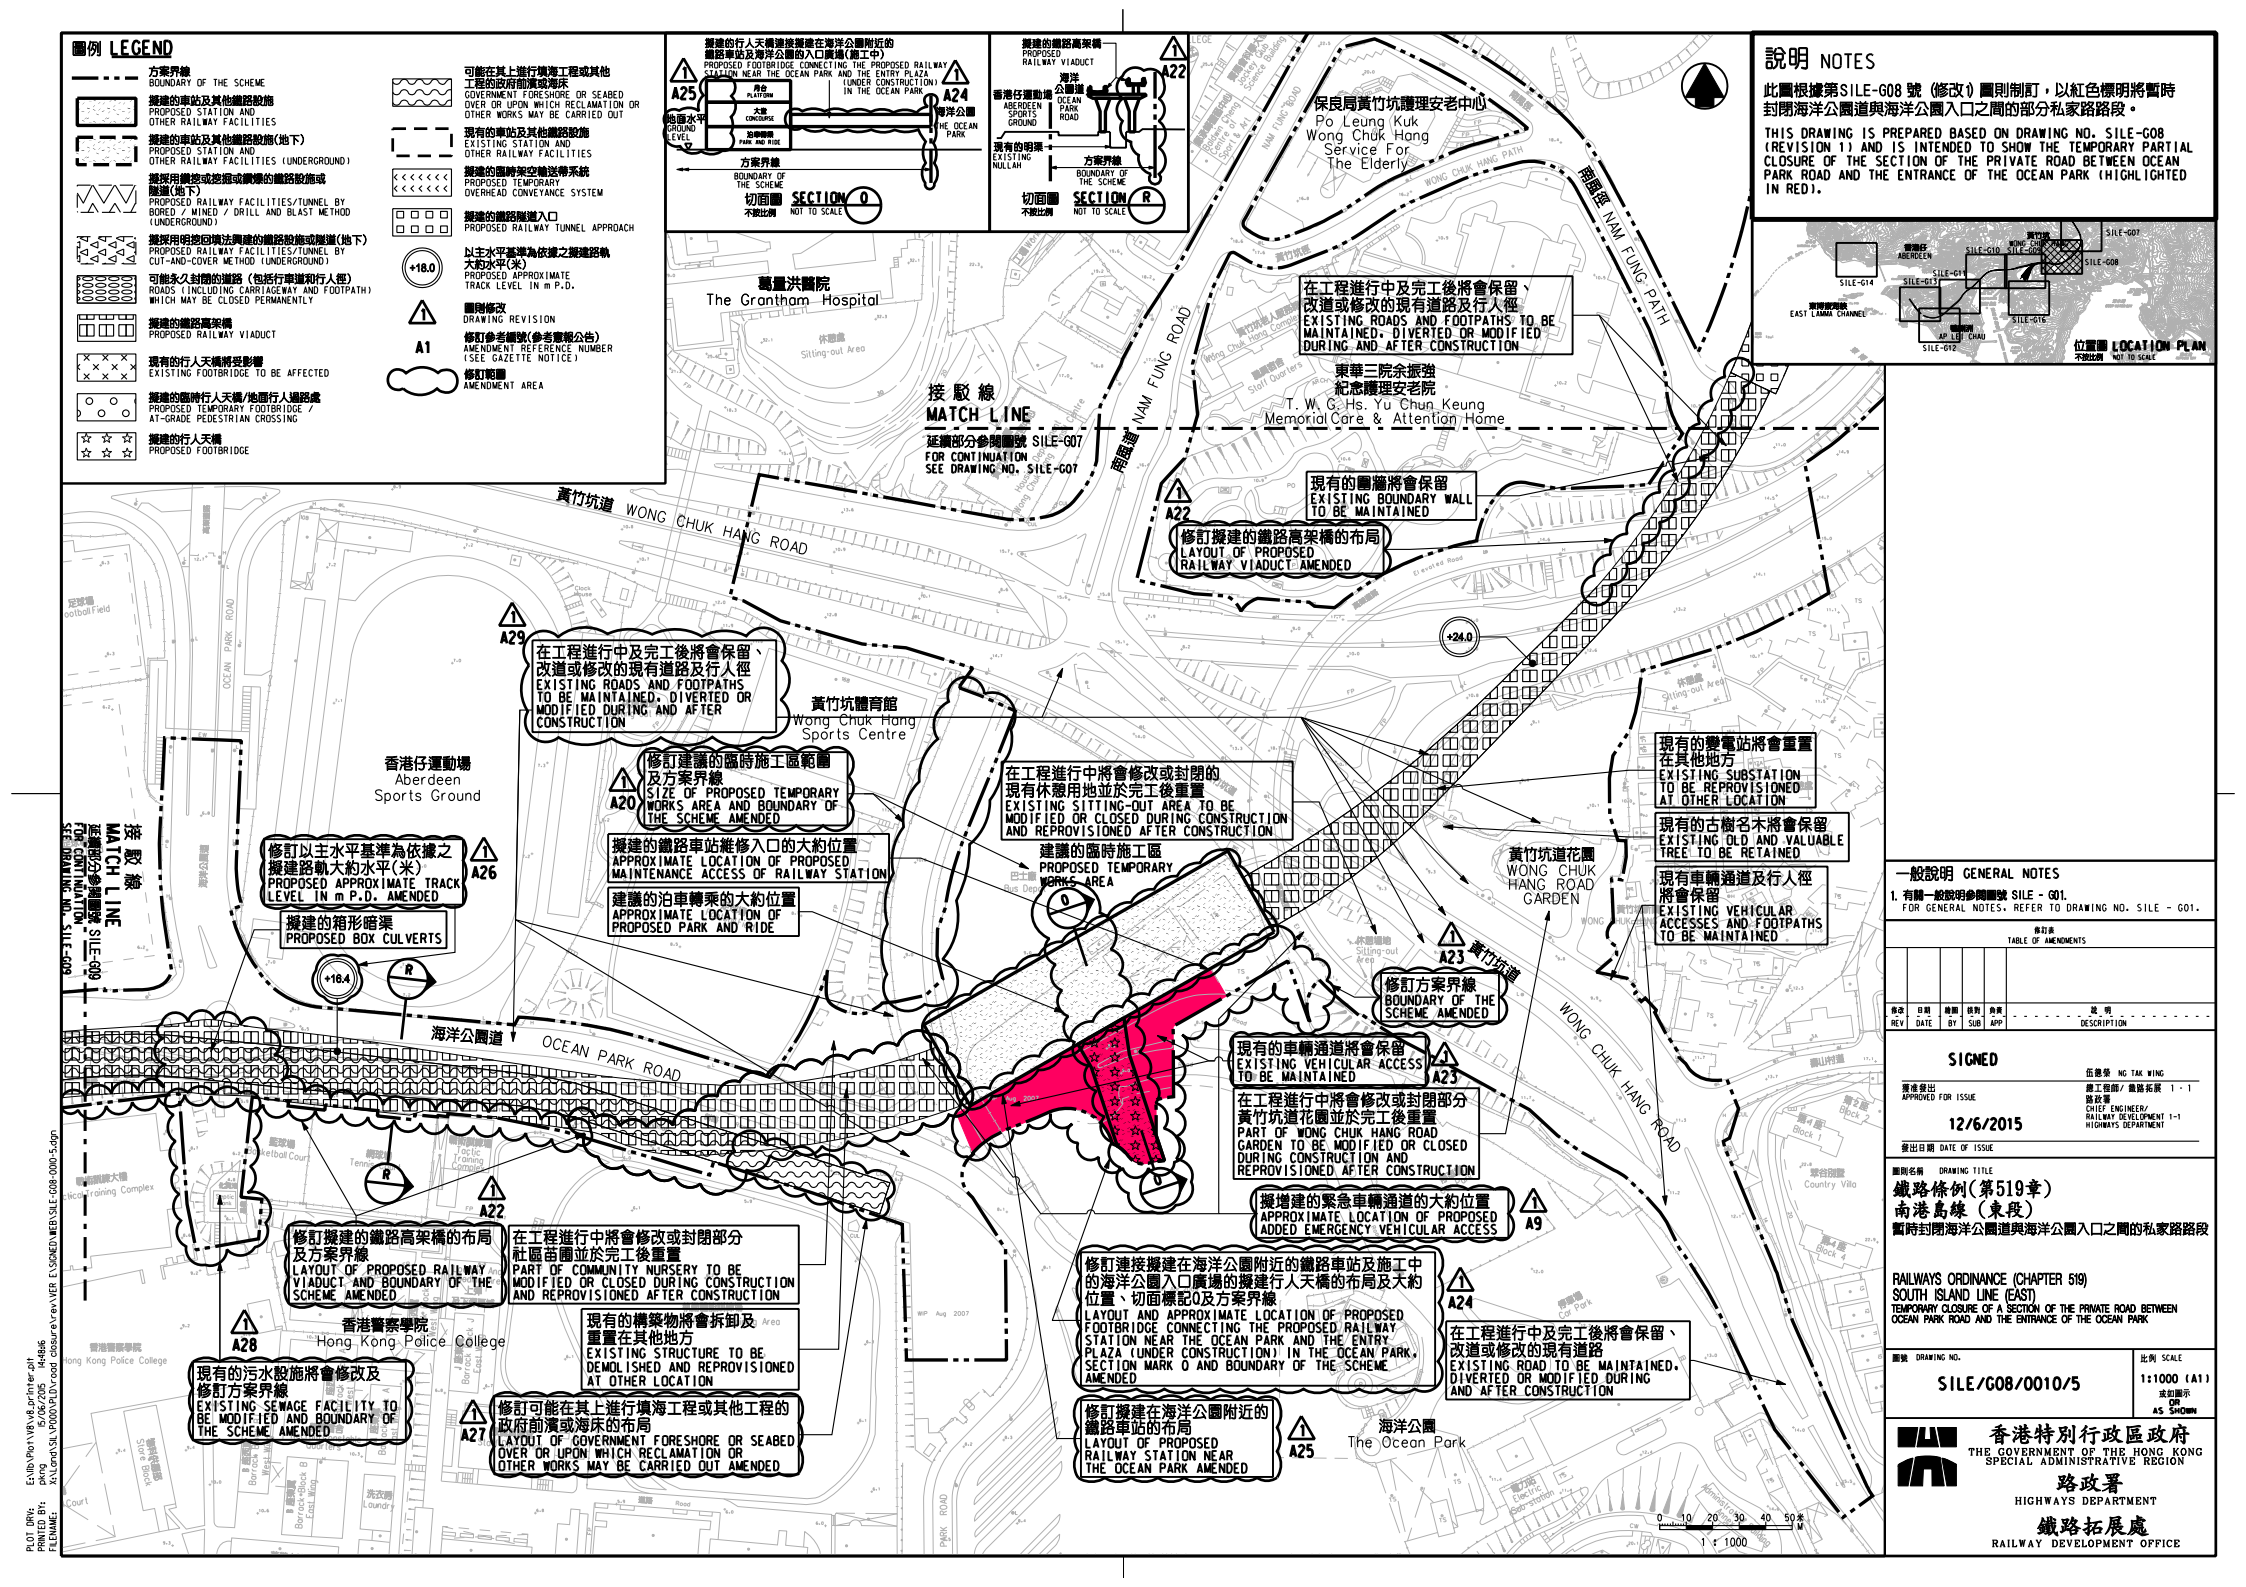
圖例 LEGEND
方案界線 BOUNDARY OF THE SCHEME
擬建的車站及其他鐵路設施 PROPOSED STATION AND OTHER RAILWAY FACILITIES
擬建的車站及其他鐵路設施(地下) PROPOSED STATION AND OTHER RAILWAY FACILITIES (UNDERGROUND)
擬採用鑽挖或挖掘或鑽爆的鐵路設施或隧道(地下) PROPOSED RAILWAY FACILITIES/TUNNEL BY BORED / MINED / DRILL AND BLAST METHOD (UNDERGROUND)
擬採用明挖回填法興建的鐵路設施或隧道(地下) PROPOSED RAILWAY FACILITIES/TUNNEL BY CUT-AND-COVER METHOD (UNDERGROUND)
可能永久封閉的道路(包括行車道和行人徑) ROADS (INCLUDING CARRIAGEWAY AND FOOTPATH) WHICH MAY BE CLOSED PERMANENTLY
擬建的鐵路高架橋 PROPOSED RAILWAY VIADUCT
現有的行人天橋將受影響 EXISTING FOOTBRIDGE TO BE AFFECTED
擬建的臨時行人天橋/地面行人過路處 PROPOSED TEMPORARY FOOTBRIDGE / AT-GRADE PEDESTRIAN CROSSING
擬建的行人天橋 PROPOSED FOOTBRIDGE
可能在其上進行填海工程或其他工程的政府前濱或海床 GOVERNMENT FORESHORE OR SEABED OVER OR UPON WHICH RECLAMATION OR OTHER WORKS MAY BE CARRIED OUT
現有的車站及其他鐵路設施 EXISTING STATION AND OTHER RAILWAY FACILITIES
擬建的臨時架空輸送帶系統 PROPOSED TEMPORARY OVERHEAD CONVEYANCE SYSTEM
擬建的鐵路隧道入口 PROPOSED RAILWAY TUNNEL APPROACH
以主水平基準為依據之擬建路軌大約水平(米) PROPOSED APPROXIMATE TRACK LEVEL IN m P.D.
圖則修改 DRAWING REVISION
修訂參考編號(參考憲報公告) AMENDMENT REFERENCE NUMBER (SEE GAZETTE NOTICE)
修訂範圍 AMENDMENT AREA
擬建的行人天橋連接擬建在海洋公園附近的鐵路車站及海洋公園的入口廣場(施工中) PROPOSED FOOTBRIDGE CONNECTING THE PROPOSED RAILWAY STATION NEAR THE OCEAN PARK AND THE ENTRY PLAZA (UNDER CONSTRUCTION) IN THE OCEAN PARK
擬建的鐵路高架橋 PROPOSED RAILWAY VIADUCT
現有的明渠 EXISTING NULLAH
切面圖 SECTION
不按比例 NOT TO SCALE
說明 NOTES
此圖根據第SILE-G08號(修改1)圖則制訂，以紅色標明將暫時封閉海洋公園道與海洋公園入口之間的部分私家路路段。
THIS DRAWING IS PREPARED BASED ON DRAWING NO. SILE-G08 (REVISION 1) AND IS INTENDED TO SHOW THE TEMPORARY PARTIAL CLOSURE OF THE SECTION OF THE PRIVATE ROAD BETWEEN OCEAN PARK ROAD AND THE ENTRANCE OF THE OCEAN PARK (HIGHLIGHTED IN RED).
位置圖 LOCATION PLAN
不按比例 NOT TO SCALE
保良局黃竹坑護理安老中心 Po Leung Kuk Wong Chuk Hang Service For The Elderly
葛量洪醫院 The Grantham Hospital
東華三院余振強紀念護理安老院 T. W. S. Hs. Yu Chun Keung Memorial Care & Attention Home
接駁線 MATCH LINE
延續部分參閱圖號 SILE-G07 FOR CONTINUATION SEE DRAWING NO. SILE-G07
南風道 NAM FUNG ROAD
南風徑 NAM FUNG PATH
黃竹坑道 WONG CHUK HANG ROAD
在工程進行中及完工後將會保留、改道或修改的現有道路及行人徑 EXISTING ROADS AND FOOTPATHS TO BE MAINTAINED, DIVERTED OR MODIFIED DURING AND AFTER CONSTRUCTION
現有的圍牆將會保留 EXISTING BOUNDARY WALL TO BE MAINTAINED
修訂擬建的鐵路高架橋的布局 LAYOUT OF PROPOSED RAILWAY VIADUCT AMENDED
黃竹坑體育館 Wong Chuk Hang Sports Centre
香港仔運動場 Aberdeen Sports Ground
修訂建議的臨時施工區範圍及方案界線 SIZE OF PROPOSED TEMPORARY WORKS AREA AND BOUNDARY OF THE SCHEME AMENDED
擬建的鐵路車站維修入口的大約位置 APPROXIMATE LOCATION OF PROPOSED MAINTENANCE ACCESS OF RAILWAY STATION
建議的泊車轉乘的大約位置 APPROXIMATE LOCATION OF PROPOSED PARK AND RIDE
在工程進行中將會修改或封閉的現有休憩用地並於完工後重置 EXISTING SITTING-OUT AREA TO BE MODIFIED OR CLOSED DURING CONSTRUCTION AND REPROVISIONED AFTER CONSTRUCTION
建議的臨時施工區 PROPOSED TEMPORARY WORKS AREA
修訂以主水平基準為依據之擬建路軌大約水平(米) PROPOSED APPROXIMATE TRACK LEVEL IN m P.D. AMENDED
擬建的箱形暗渠 PROPOSED BOX CULVERTS
海洋公園道 OCEAN PARK ROAD
現有的變電站將會重置在其他地方 EXISTING SUBSTATION TO BE REPROVISIONED AT OTHER LOCATION
現有的古樹名木將會保留 EXISTING OLD AND VALUABLE TREE TO BE RETAINED
現有車輛通道及行人徑將會保留 EXISTING VEHICULAR ACCESSES AND FOOTPATHS TO BE MAINTAINED
黃竹坑道花園 WONG CHUK HANG ROAD GARDEN
修訂方案界線 BOUNDARY OF THE SCHEME AMENDED
現有的車輛通道將會保留 EXISTING VEHICULAR ACCESS TO BE MAINTAINED
在工程進行中將會修改或封閉部分黃竹坑道花園並於完工後重置 PART OF WONG CHUK HANG ROAD GARDEN TO BE MODIFIED OR CLOSED DURING CONSTRUCTION AND REPROVISIONED AFTER CONSTRUCTION
擬增建的緊急車輛通道的大約位置 APPROXIMATE LOCATION OF PROPOSED ADDED EMERGENCY VEHICULAR ACCESS
修訂擬建的鐵路高架橋的布局及方案界線 LAYOUT OF PROPOSED RAILWAY VIADUCT AND BOUNDARY OF THE SCHEME AMENDED
在工程進行中將會修改或封閉部分社區苗圃並於完工後重置 PART OF COMMUNITY NURSERY TO BE MODIFIED OR CLOSED DURING CONSTRUCTION AND REPROVISIONED AFTER CONSTRUCTION
現有的構築物將會拆卸及重置在其他地方 EXISTING STRUCTURE TO BE DEMOLISHED AND REPROVISIONED AT OTHER LOCATION
香港警察學院 Hong Kong Police College
現有的污水設施將會修改及修訂方案界線 EXISTING SEWAGE FACILITY TO BE MODIFIED AND BOUNDARY OF THE SCHEME AMENDED
修訂可能在其上進行填海工程或其他工程的政府前濱或海床的布局 LAYOUT OF GOVERNMENT FORESHORE OR SEABED OVER OR UPON WHICH RECLAMATION OR OTHER WORKS MAY BE CARRIED OUT AMENDED
修訂連接擬建在海洋公園附近的鐵路車站及施工中的海洋公園入口廣場的擬建行人天橋的布局及大約位置、切面標記O及方案界線 LAYOUT AND APPROXIMATE LOCATION OF PROPOSED FOOTBRIDGE CONNECTING THE PROPOSED RAILWAY STATION NEAR THE OCEAN PARK AND THE ENTRY PLAZA (UNDER CONSTRUCTION) IN THE OCEAN PARK, SECTION MARK O AND BOUNDARY OF THE SCHEME AMENDED
在工程進行中及完工後將會保留、改道或修改的現有道路 EXISTING ROAD TO BE MAINTAINED, DIVERTED OR MODIFIED DURING AND AFTER CONSTRUCTION
修訂擬建在海洋公園附近的鐵路車站的布局 LAYOUT OF PROPOSED RAILWAY STATION NEAR THE OCEAN PARK AMENDED
海洋公園 The Ocean Park
0 10 20 30 40 50 M
1 : 1000
一般說明 GENERAL NOTES
1. 有關一般說明參閱圖號 SILE - G01. FOR GENERAL NOTES, REFER TO DRAWING NO. SILE - G01.
修訂表 TABLE OF AMENDMENTS
修改 REV | 日期 DATE | 繪圖 BY | 核對 SUB | 負責 APP | 說明 DESCRIPTION
SIGNED
伍錦榮 NG TAK WING
獲准發出 APPROVED FOR ISSUE
12/6/2015
發出日期 DATE OF ISSUE
路政署 HIGHWAYS DEPARTMENT
鐵路拓展處 RAILWAY DEVELOPMENT OFFICE
圖則名稱 DRAWING TITLE
鐵路條例(第519章) 南港島線(東段) 暫時封閉海洋公園道與海洋公園入口之間的私家路路段
RAILWAYS ORDINANCE (CHAPTER 519) SOUTH ISLAND LINE (EAST) TEMPORARY CLOSURE OF A SECTION OF THE PRIVATE ROAD BETWEEN OCEAN PARK ROAD AND THE ENTRANCE OF THE OCEAN PARK
圖號 DRAWING NO. SILE/G08/0010/5
比例 SCALE 1:1000 (A1) 或如圖示 OR AS SHOWN
香港特別行政區政府 THE GOVERNMENT OF THE HONG KONG SPECIAL ADMINISTRATIVE REGION
PLOT DRN: E:\tb\Plot\VER\48.plt
PRINTED BY: ADMIN
FILENAME: K:\Land\SIL\P000\Pdf\road closure\rev\VER FI\SIGNED\WEB\SILE-G08-0010-5.dgn