說明 NOTES

此圖根據第 SCL-G19號圖則制訂，以粉紅色標明將暫時改動的太子道西的行車道及暫時封閉的太子道西的部分行人路路面，以藍色標明將暫時封閉連接世運花園和亞皆老街與太子道西交界處的行人隧道，及分別以黃色及橙色標明將暫時封閉連接世運花園和太子道西及連接世運花園與亞皆老街和馬頭涌道交界處的部分行人隧道。

THIS DRAWING IS PREPARED BASED ON DRAWING NO. SCL-G19 AND IS INTENDED TO SHOW THE SECTION OF PRINCE EDWARD ROAD WEST (HIGHLIGHTED IN PINK) OF WHICH THE CARRIAGEWAY IS TO BE TEMPORARILY ALTERED AND PART OF THE FOOTPATH WIDTHS ARE TO BE TEMPORARILY CLOSED, THE PEDESTRIAN SUBWAY CONNECTING OLYMPIC GARDEN AND THE JUNCTION OF ARGYLE STREET AND PRINCE EDWARD ROAD WEST (HIGHLIGHTED IN BLUE) TO BE TEMPORARILY CLOSED, AND PARTS OF THE PEDESTRIAN SUBWAYS CONNECTING OLYMPIC GARDEN AND PRINCE EDWARD ROAD WEST, AND CONNECTING OLYMPIC GARDEN AND THE JUNCTION OF ARGYLE STREET AND MA TAU CHUNG ROAD (HIGHLIGHTED IN YELLOW AND ORANGE RESPECTIVELY) ARE TO BE TEMPORARILY CLOSED.

圖例 LEGEND

- 方案界線 BOUNDARY OF THE SCHEME
- 擬建的鐵路車站及其他鐵路設施(地下) PROPOSED RAILWAY STATION AND OTHER RAILWAY FACILITIES (UNDERGROUND)
- 擬建的車站 / 車站入口 / 通風大樓 / 通風井 / 其他鐵路設施或永久建築物 PROPOSED RAILWAY STATION/STATION ENTRANCES/VENTILATION BUILDINGS/VENTILATION SHAFTS/OTHER RAILWAY FACILITIES OR PERMANENT STRUCTURES
- 現有的車站及其他鐵路設施 EXISTING STATION AND OTHER RAILWAY FACILITIES
- 擬採用鑽挖或炸鑿或機械的暗挖設施或隧道(地下) PROPOSED RAILWAY FACILITIES/TUNNEL BY BORED/MINED/DRILL AND BLAST METHOD (UNDERGROUND)
- 擬採用明挖回填法興建的鐵路設施或隧道(地下) PROPOSED RAILWAY FACILITIES/TUNNEL BY CUT-AND-COVER METHOD (UNDERGROUND)
- 可能永久封閉的道路(包括行車道、行人徑及露天地方) ROADS (INCLUDING CARRIAGEWAYS, FOOTPATHS AND OPEN PLACE) WHICH MAY BE CLOSED PERMANENTLY
- 擬設置地盤設施的臨時施工區 PROPOSED TEMPORARY WORKS AREA FOR SITE FACILITIES
- 擬於政府前濱或海床設置地盤設施的臨時施工區(可能在其上進行填海工程(非為形成土地)或其他工程) PROPOSED TEMPORARY WORKS AREA FOR SITE FACILITIES ON GOVERNMENT FORESHORE OR SEABED (OVER OR UPON WHICH RECLAMATION (NOT FOR THE PURPOSE OF FORMING LAND) OR OTHER WORKS MAY BE CARRIED OUT)
- 擬建的行人天橋 / 扶手電梯 / 升降機 / 樓梯 PROPOSED FOOTBRIDGE/ESCALATOR/LIFT/STAIRCASE
- 擬建的有蓋行人通道 PROPOSED COVERED WALKWAY
- 擬於政府前濱或海床採用明挖回填法興建的鐵路設施或隧道(包括保護層 / 運河隧道) (可能在其上進行填海工程(非為形成土地)或其他工程) PROPOSED RAILWAY FACILITIES/TUNNEL (INCLUDING PROTECTION LAYER/ROCK ARMOUR) BY IMMERSED TUBE METHOD ON GOVERNMENT FORESHORE OR SEABED (OVER OR UPON WHICH RECLAMATION (NOT FOR THE PURPOSE OF FORMING LAND) OR OTHER WORKS MAY BE CARRIED OUT)
- 擬建於保護結構物的鐵路設施 / 隧道(地下) PROPOSED RAILWAY FACILITIES/TUNNEL(UNDERGROUND) AT PROTECTION STRUCTURES
- 擬建供沙田至中環線及另一項正在發展的鐵路項目(下稱"另一項鐵路項目")使用的隧道(地下) / 車站 / 車站大廳 / 車站入口 / 通風大樓 / 通風井 / 其他鐵路設施或永久建築物(下稱"設施")、設施的內閣已預留給另一條鐵路項目方案內 PROPOSED RAILWAY TUNNEL(UNDERGROUND)/RAILWAY STATION/STATION CONCOURSE/STATION ENTRANCES/VENTILATION BUILDINGS/VENTILATION SHAFTS/OTHER RAILWAY FACILITIES OR PERMANENT STRUCTURES(HEREAFTER REFERRED TO AS "THE FACILITIES") FOR SHATIN TO CENTRAL LINK AND ANOTHER RAILWAY PROJECT UNDER PLANNING(HEREAFTER REFERRED TO AS "ANOTHER RAILWAY PROJECT"). THE LAYOUT OF THE FACILITIES IS GAZETTED UNDER ANOTHER RAILWAY PROJECT
- 受影響的政府前濱或海床的大約範圍 APPROXIMATE EXTENT OF AFFECTED GOVERNMENT FORESHORE OR SEABED
- 圖則修改 DRAWING REVISION
- A1 修訂參考編號(參考憲報公告) AMENDMENT REFERENCE NUMBER (SEE GAZETTE NOTICE)
- 修訂範圍 AMENDMENT AREA

一般說明 GENERAL NOTES

1. 有關一般說明參閱圖號 SCL-G01.
   FOR GENERAL NOTES, REFER TO DRAWING NO. SCL-G01.

修訂表 TABLE OF AMENDMENTS

修改 REV	日期 DATE	發圖 BY	核對 SUB	負責 APP	說明 DESCRIPTION

SIGNED

楊港生 YEUNG KONG SANG

獲准發出 APPROVED FOR ISSUE

路政署 鐵工程師/鐵路拓展(1-3) CHIEF ENGINEER/RAILWAY DEVELOPMENT (1-3) HIGHWAYS DEPARTMENT

12/12/2014

發出日期 DATE OF ISSUE

圖則名稱 DRAWING TITLE

鐵路條例(第519章)
沙田至中環線

暫時改動太子道西路段；以及暫時封閉連接世運花園和亞皆老街與馬頭涌道交界處，連接世運花園和太子道西及連接世運花園和亞皆老街與太子道西交界處的行人隧道

RAILWAYS ORDINANCE (CHAPTER 519)
SHATIN TO CENTRAL LINK
TEMPORARY ALTERATION OF A SECTION OF PRINCE EDWARD ROAD WEST AND TEMPORARY CLOSURE OF THE PEDESTRIAN SUBWAYS CONNECTING OLYMPIC GARDEN AND THE JUNCTION OF ARGYLE STREET AND MA TAU CHUNG ROAD, CONNECTING OLYMPIC GARDEN AND PRINCE EDWARD ROAD WEST AND CONNECTING OLYMPIC GARDEN AND THE JUNCTION OF ARGYLE STREET AND PRINCE EDWARD ROAD WEST

圖號 DRAWING NO. SCL/G19/0042/1

比例 SCALE 1:1000 (A1) 或如圖示 OR AS SHOWN

香港特別行政區政府
THE GOVERNMENT OF THE HONG KONG SPECIAL ADMINISTRATIVE REGION
路政署
HIGHWAYS DEPARTMENT
鐵路拓展處
RAILWAY DEVELOPMENT OFFICE
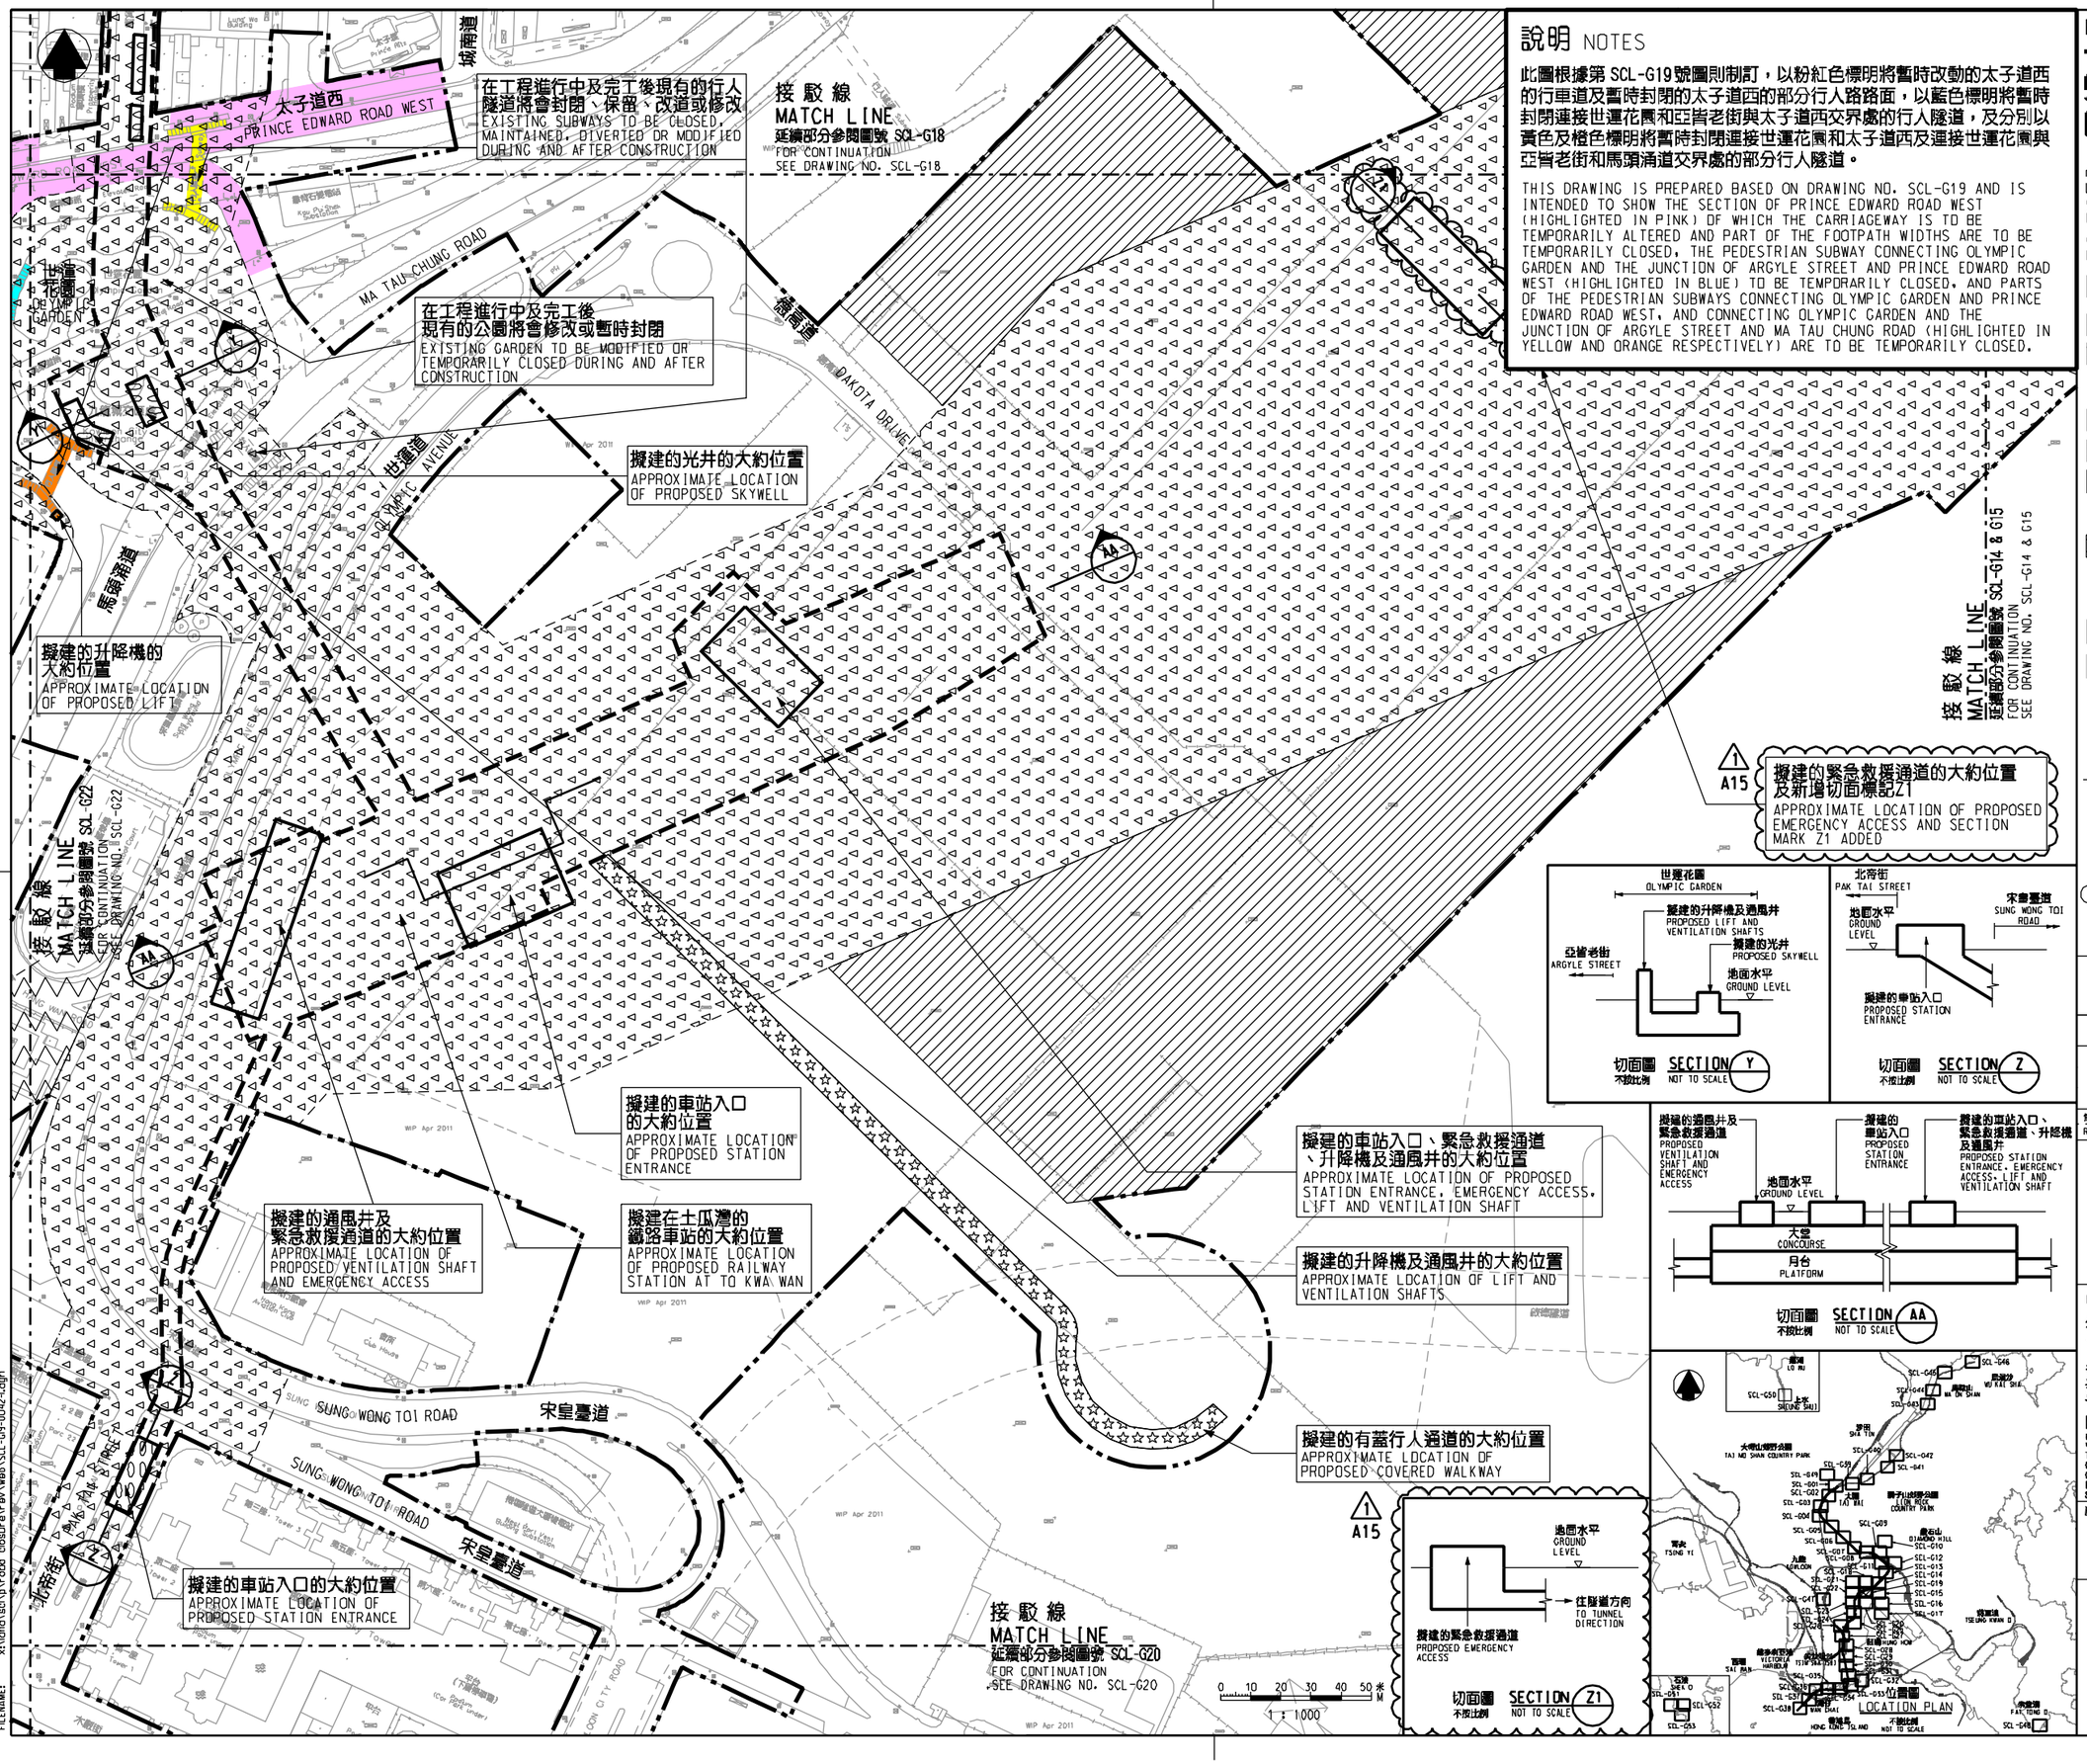
PLOT DRV: E:\Nb\Plot\V8\v8.prt\printer.plt
PRINTED BY: fkko 15/12/2014 11:51:04
FILENAME: x:\land\sd\sh\road closure\rev\web\SCL-09-0042-1.dgn