DRAWING NO. XRL/G33/0002/1

接駁線
MATCH LINE
連續部分參閱圖號 XRL-G32
FOR CONTINUATION
SEE DRAWING NO. XRL-G32

831800 E | 824800 N | 824600 N | 824400 N | 824200 N

1 A12
現有通道在工程進行中將會保留，改道及修改及修訂方案界線
EXISTING ACCESS TO BE MAINTAINED, DIVERTED AND MODIFIED DURING CONSTRUCTION AND BOUNDARY OF THE SCHEME AMENDED

擬建的通風大樓的大約位置
APPROXIMATE LOCATION OF PROPOSED VENTILATION BUILDING

永業街 WING YIP STREET

1 A12
修訂擬建隧道管道的布局，大約位置及修訂方案界線
LAYOUT AND APPROXIMATE LOCATION OF PROPOSED TUNNEL ADIT, AND BOUNDARY OF THE SCHEME AMENDED

下葵涌
HA KWAI CHUNG

CASTLE PEAK ROAD - KWAI CHUNG 青山公路 - 葵涌段

TAI LIN PAI ROAD 大連排道

KA TING ROAD

KWU LANG ROAD

HI NO FONG ROAD

KWAI CHUNG ROAD

SAN KWAI STREET

WP Sec 2010

WP Sec 2000

MTR (TSUEN WAN LINE)

831400 E

建議的臨時施工區
PROPOSED TEMPORARY WORKS AREA

ELEVATED ROAD 高架道路 KWAI CHUNG ROAD 葵涌道

葵青警區警察總部及葵涌分區警署
KWAI TSING DISTRICT POLICE HEADQUARTERS AND KWAI CHUNG POLICE STATION

METRES 0 10 20 30 40 50
1 : 1000

KEY PLAN 索引圖 NOT TO SCALE 不按比例

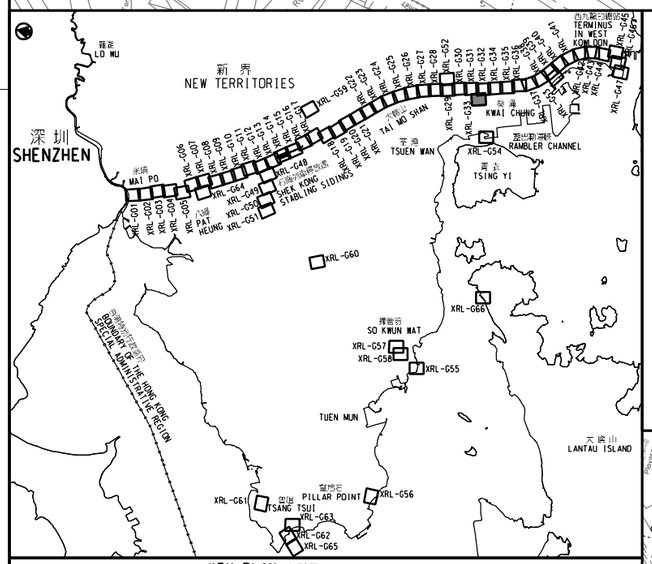

一般說明 GENERAL NOTES

1. 切面圖所示鐵路設施的形狀和輪廓均屬示意性質。
GEOMETRY AND CONFIGURATION OF RAILWAY FACILITIES SHOWN IN SECTIONS ARE SCHEMATIC.

2. 所有在方案界線內的道路（包括行車道、行人徑及露天地方），無論有否在圖則中顯示，都有可能會永久或暫時封閉或大幅改動。
ALL ROADS INCLUDING CARRIAGEWAYS, FOOTPATHS AND OPEN PLACES WITHIN THE BOUNDARY OF THE SCHEME, WHETHER OR NOT SHOWN ON THE DRAWINGS MAY BE CLOSED OR ALTERED SUBSTANTIALLY ON A PERMANENT OR TEMPORARY BASIS.

3. 除非圖則中特別註明，否則在方案界線內，或與方案界線毗鄰的所有建築物的汽車通道及行人通道，包括逃生路徑，將會保留。
UNLESS NOTED OTHERWISE ON THE DRAWINGS, VEHICULAR AND PEDESTRIAN ACCESSES INCLUDING MEANS OF ESCAPE TO AND FROM ALL BUILDINGS WITHIN OR ADJACENT TO THE BOUNDARY OF THE SCHEME ARE TO BE MAINTAINED.

4. 所有水平均為約數，以米為單位，並高於香港的主水平基準。
ALL LEVELS ARE APPROXIMATE AND IN METRES ABOVE HONG KONG PRINCIPAL DATUM (mPD).

5. 圖則顯示的建造方法分界線只是大概位置，有關界線可因應當時的地盤情況而作出改動。
BOUNDARIES SHOWN ON DRAWINGS FOR THE CONSTRUCTION METHODS TO BE CARRIED OUT ARE APPROXIMATE ONLY. THESE BOUNDARIES MAY BE ALTERED ON SITE TO SUIT PREVAILING SITE CONDITIONS.

說明 NOTES

此圖根據第XRL-G33號(修改1)圖則制訂，以紅色標明連接永業街及中葵涌公園北面斜坡樓梯將暫時封閉的行人徑。

THIS DRAWING IS PREPARED BASED ON DRAWING NO. XRL-G33 (REVISION 1) AND IS INTENDED TO SHOW THE FOOTPATH (HIGHLIGHTED IN RED) CONNECTING WING YIP STREET AND THE STAIRS AT THE SLOPE ON THE NORTHERN SIDE OF CENTRAL KWAI CHUNG PARK TO BE TEMPORARILY CLOSED.

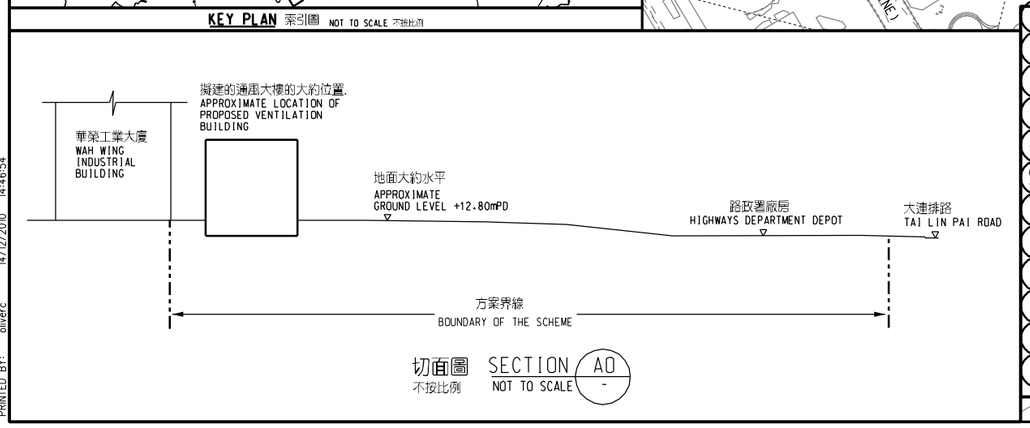

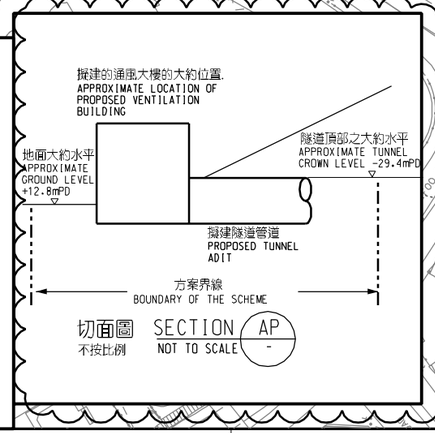

圖例 LEGEND

- 方案界線 BOUNDARY OF THE SCHEME
- 擬建的車站及其他鐵路設施 PROPOSED STATION AND OTHER RAILWAY FACILITIES
- 擬建的車站及其他鐵路設施(地下) PROPOSED STATION AND OTHER RAILWAY FACILITIES (UNDERGROUND)
- 擬建的鑽挖或挖掘或鑽爆隧道 PROPOSED BORED / MINED / DRILL AND BLAST TUNNEL
- 擬採用明挖回填法興建的鐵路設施或隧道 PROPOSED RAILWAY FACILITIES/TUNNEL BY CUT-AND-COVER METHOD
- 擬建的地下臨時建築通道 PROPOSED TEMPORARY UNDERGROUND CONSTRUCTION ACCESS
- 可能永久封閉的道路（包括行車道和行人徑） ROADS (INCLUDING CARRIAGEWAY AND FOOTPATH) WHICH MAY BE CLOSED PERMANENTLY
- 擬建的緊急車輛通道及行車道 PROPOSED EMERGENCY VEHICULAR ACCESS AND CARRIAGEWAY
- 擬建的行人徑 PROPOSED FOOTPATH
- 現有的行人天橋將受影響 EXISTING FOOTBRIDGE TO BE AFFECTED
- 擬建的臨時行人天橋/地面行人過路處 PROPOSED TEMPORARY FOOTBRIDGE / AT-GRADE PEDESTRIAN CROSSING
- 擬建的行人天橋 PROPOSED FOOTBRIDGE
- 可能在其上進行填海工程或其他工程的政府前濱或海床 GOVERNMENT FORESHORE OR SEABED OVER OR UPON WHICH RECLAMATION OR OTHER WORKS MAY BE CARRIED OUT
- 1 圖則修改 DRAWING REVISION
- A1 修訂參考編號(參考憲報公告) AMENDMENT REFERENCE NUMBER (SEE GAZETTE NOTICE)
- 修訂範圍 AMENDMENT AREA

修訂表 TABLE OF AMENDMENTS

修改 REV	日期 DATE	繪圖 BY	核對 SUB	負責 APP	說明 DESCRIPTION

SIGNED
林世雄 LAM SAI HUNG
獲准發出 APPROVED FOR ISSUE
路政署 鐵路拓展處總工程師(2-3) CHIEF ENGINEER/RAILWAY DEVELOPMENT (2-3) HIGHWAYS DEPARTMENT
14 Dec 2010
發出日期 DATE OF ISSUE

圖則名稱 DRAWING TITLE
鐵路條例（第519章）
廣深港高速鐵路香港段
暫時封閉連接永業街及中葵涌公園北面斜坡樓梯的行人徑

RAILWAYS ORDINANCE (CHAPTER 519)
HONG KONG SECTION OF GUANGZHOU - SHENZHEN - HONG KONG EXPRESS RAIL LINK
TEMPORARY CLOSURE OF A FOOTPATH CONNECTING WING YIP STREET AND THE STAIRS AT THE SLOPE ON THE NORTHERN SIDE OF CENTRAL KWAI CHUNG PARK

圖號 DRAWING NO. **XRL/G33/0002/1**
比例 SCALE **1:1000 (A1)** 或如圖示 OR AS SHOWN

香港特別行政區政府
THE GOVERNMENT OF THE HONG KONG SPECIAL ADMINISTRATIVE REGION
路政署
HIGHWAYS DEPARTMENT
鐵路拓展處
RAILWAY DEVELOPMENT OFFICE

User:Workspace C:\Program Files\Bentley\V8i\Workspace\users\XRL_londrido.ucf, UserRef C:\Program Files\Bentley\V8i\Workspace\projects\untitled.pcf
DGN: X:\EPW\XRL\Yuen Long\Active\608 30094\Comms\Pod\>XRL_CW_Color-A3.dgn
FILENAME: X:\EPW\XRL\Yuen Long\Active\608 30094\Comms\Pod\Gazette\GA Wing Yip\XRL-G33_0002_1_A2_Signed.dgn
PRINTED BY: olivercc
14/12/2010 14:46:54