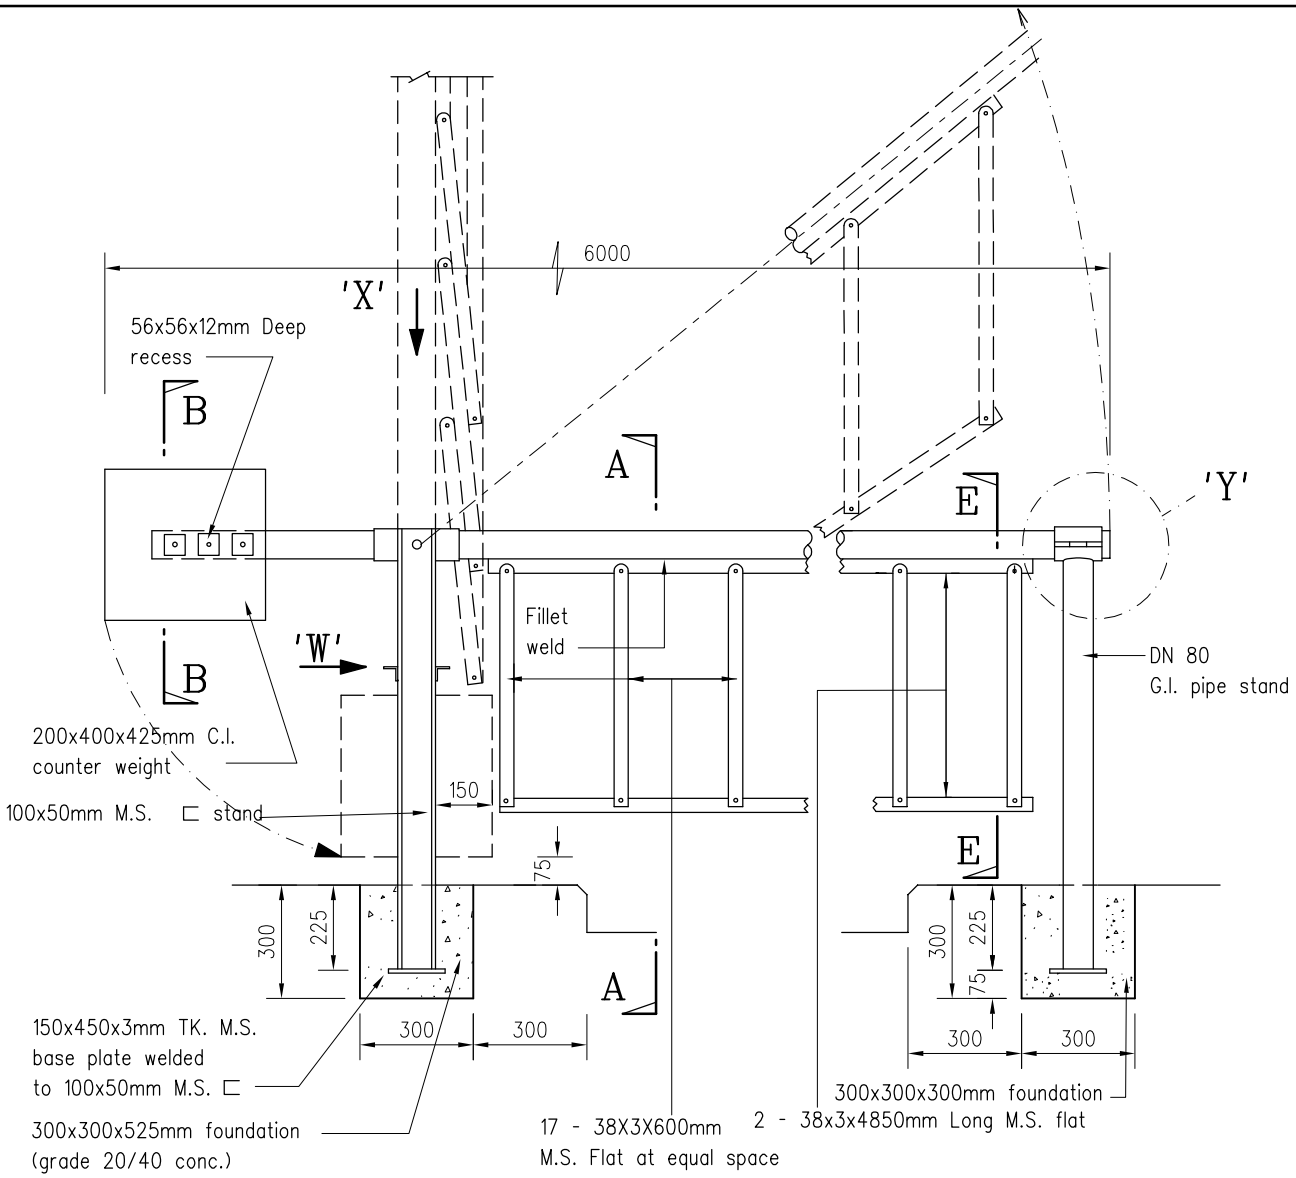

ELEVATION

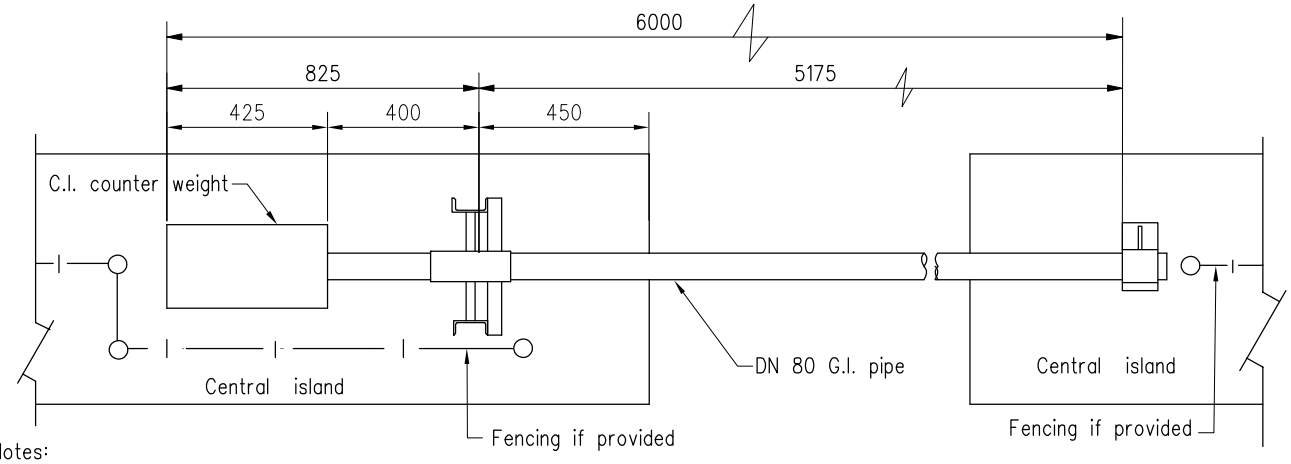

PLAN

Notes:

1. All dimensions are in millimetres.
2. Non-galvanized steel surface shall be painted according to Paint System I as per Section 16.4 of Highways Department's Structures Design Manual for Highways and Railways; finish colour to the Engineer's instruction.
3. See Drg. No. H2110 for view W, section A - A and section B - B. See Drg. No. H2111 for view X, detail Y and section E - E.

REF.	REVISION	SIGNATURE	DATE
A	Note 2 revised		Dec 23
	Former Drg. No. H2003/1A with general revision		June 94

DETAILS OF BARRIER FOR CENTRAL DIVIDING STRIPS (SHEET 1 OF 3)

HIGHWAYS DEPARTMENT

REFERENCE	DRAWING No.	CAD
SCALE 1 : 20	H 2109A	