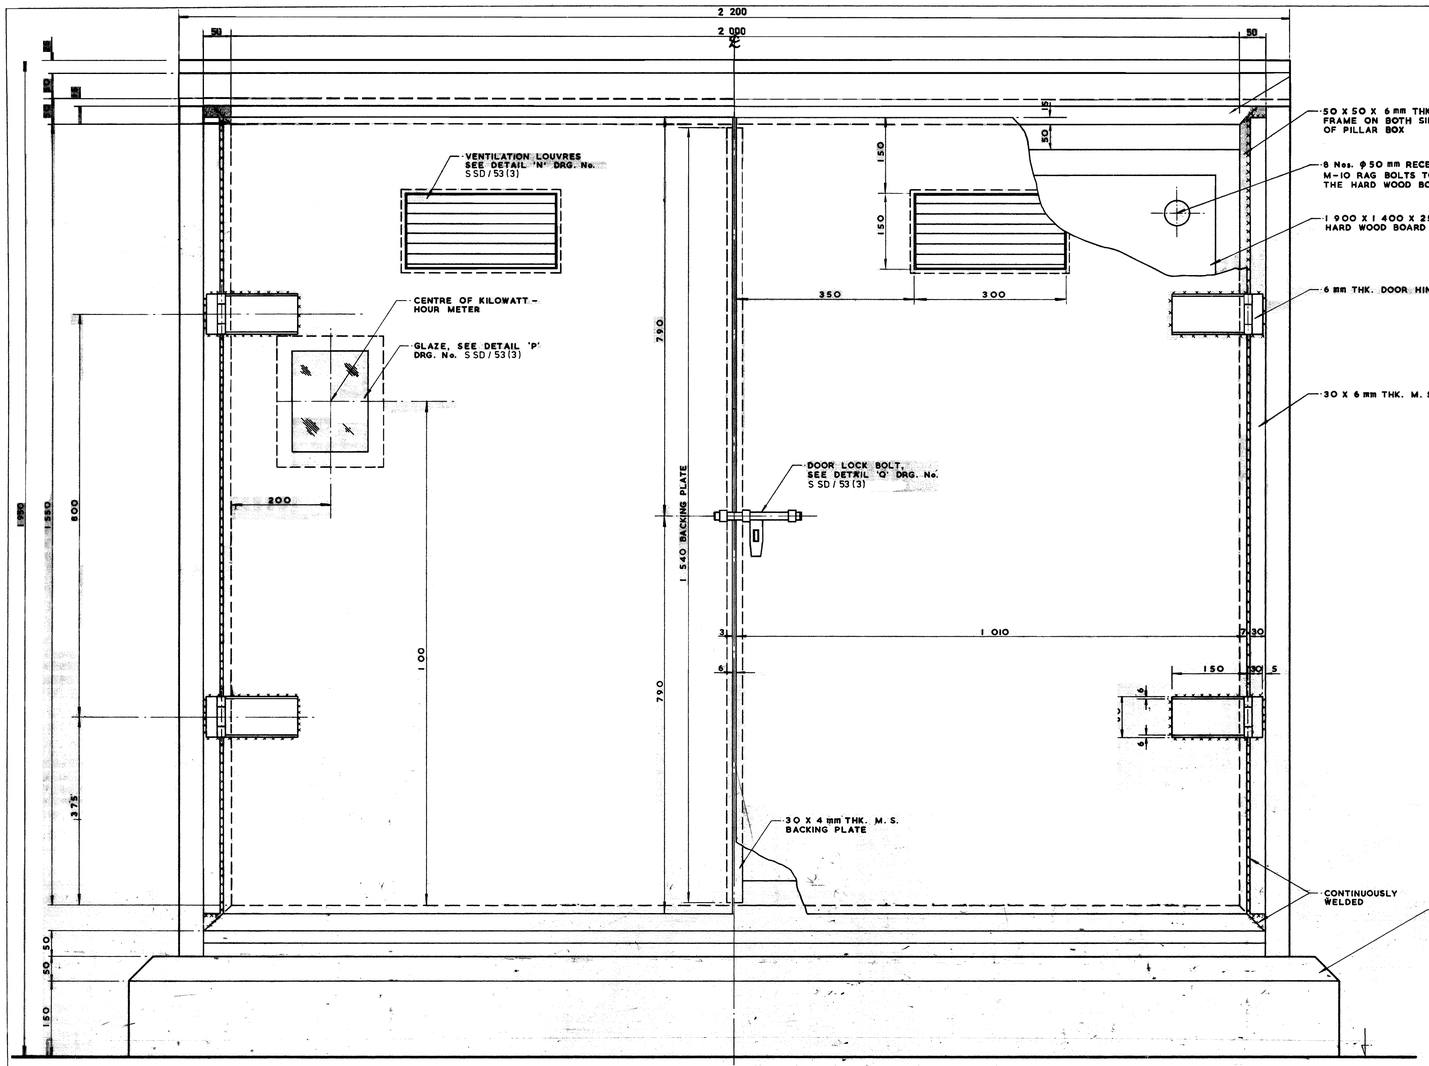

ELEVATION

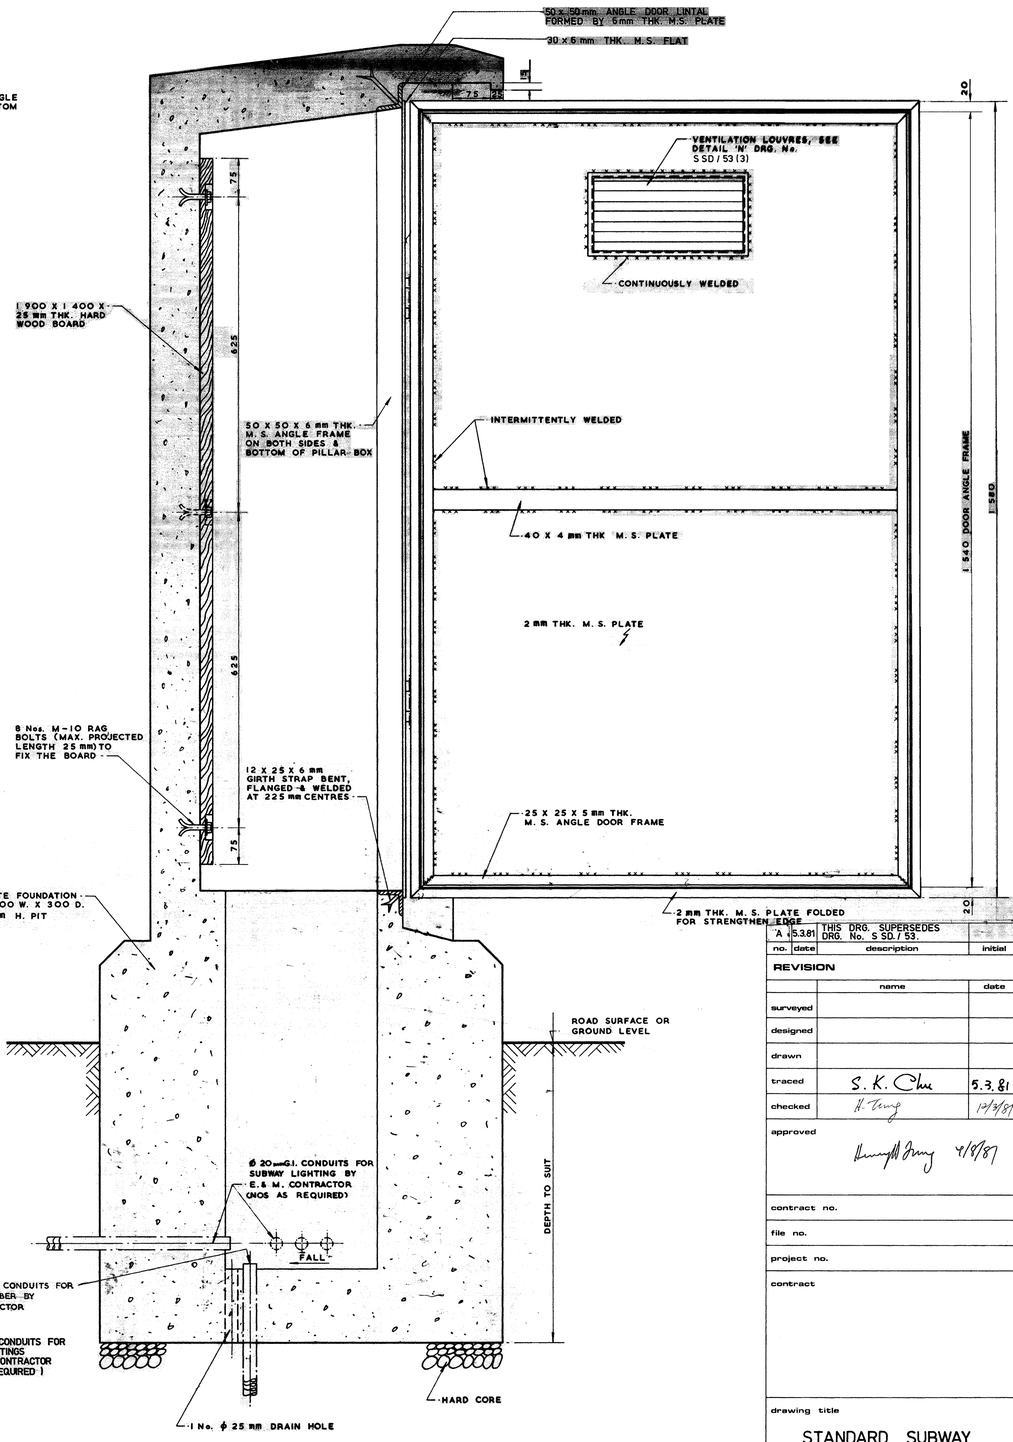

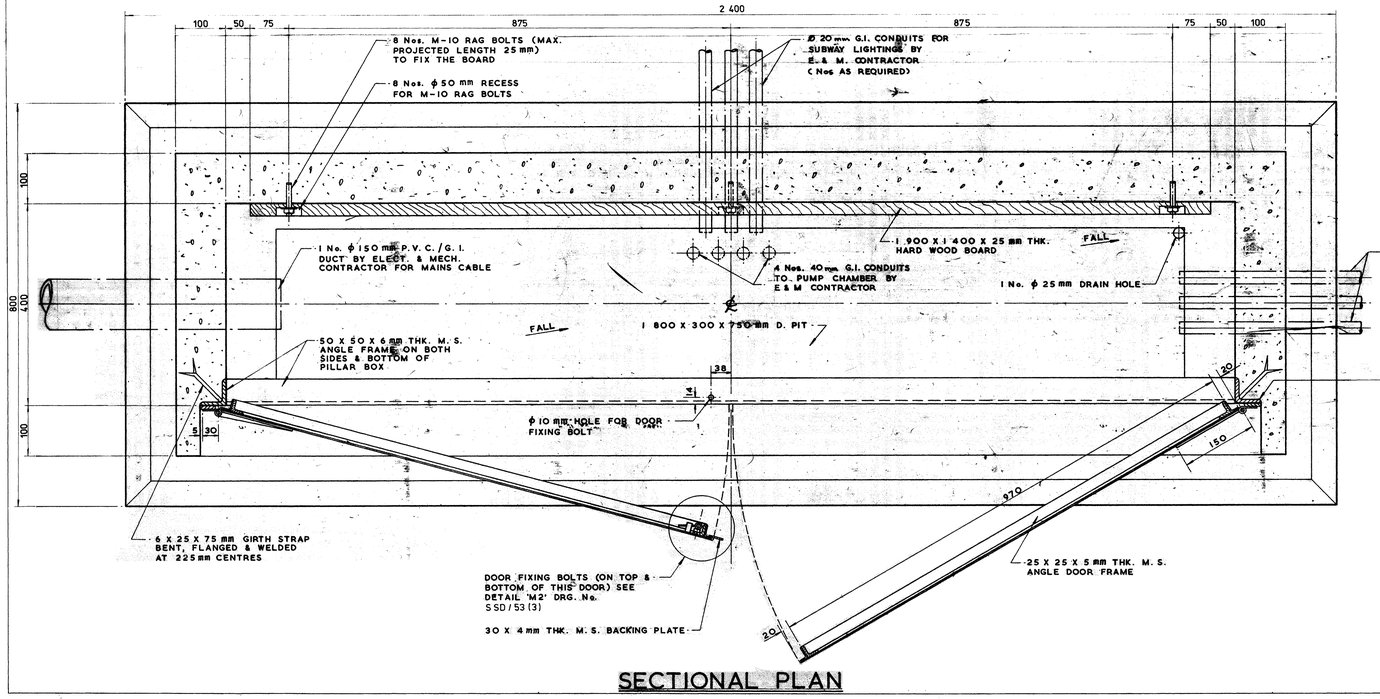

SECTIONAL PLAN

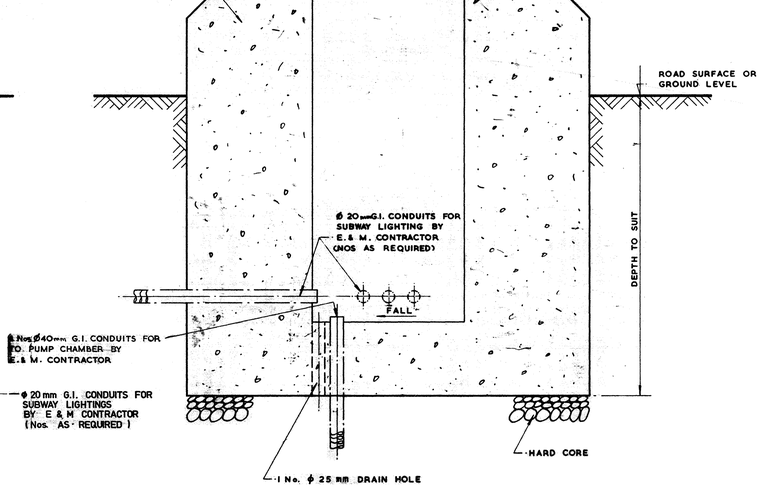

SECTIONAL END VIEW

NOTES:

2. ALL WORKS TO BE SUPPLIED, INSTALLED & COMPLETED BY CIVIL CONTRACTOR UNLESS OTHERWISE SPECIFIED.
3. THE P.V.C./G.I. DUCT FOR MAINS CABLE SHOULD BE TERMINATED INSIDE THE MAINS CABLE DRAW PIT PROVIDED BY THE SUPPLY COMPANY EXACT ENTRY TO BE DECIDED ON SITE.
4. SIZES, NUMBERS & EXACT POSITIONS OF G.I. CONDUITS SHOULD BE REFERRED TO RELEVANT DRAWING (S).
5. ALL METAL SURFACES SHALL BE THOROUGHLY CLEANED DOWN TO REMOVE RUST BOTH INTERNALLY AND EXTERNALLY, AND BE PAINTED WITH TWO COATS OF RED OXIDE PAINT. THE EXTERNAL SURFACE SHALL THEN BE PAINTED WITH A FINISH COAT OF LIGHT GREY COLOUR TO B. S. 381C : 1964 CODE No. 631.
6. THIS PILLAR BOX AND ASSOCIATED METAL WORKS TO BE PROVIDED BY CIVIL CONTRACTOR. REFERENCE TO BE MADE TO ELECTRICAL LAYOUT DRAWING FOR NOS. OF G.I. CONDUITS TO BE REQUIRED FOR LAYING FROM PILLAR BOX TO THE SUBWAY(S).
7. THIS DRAWING IS BASED ON EM(A0)-13720.

no.	date	description	initial
A	5.3.81	THIS DRG. SUPERSEDES DRG. No. S SD / 53.	

REVISION

	name	date
surveyed		
designed		
drawn		
traced	S. K. Chu	5.3.81
checked	H. Tang	14/3/81
approved		4/8/81

contract no.

file no.

project no.

contract

drawing title

STANDARD SUBWAY CONCRETE PILLAR BOX (2 000 W x 1 500 H)

(SHEET 2 OF 3)

drawing no. S SD / 53 (2) A

scale 1 : 5

office

STRUCTURES DIVISION

HIGHWAYS DEPARTMENT HONG KONG 香港政署路

B1 1000x707