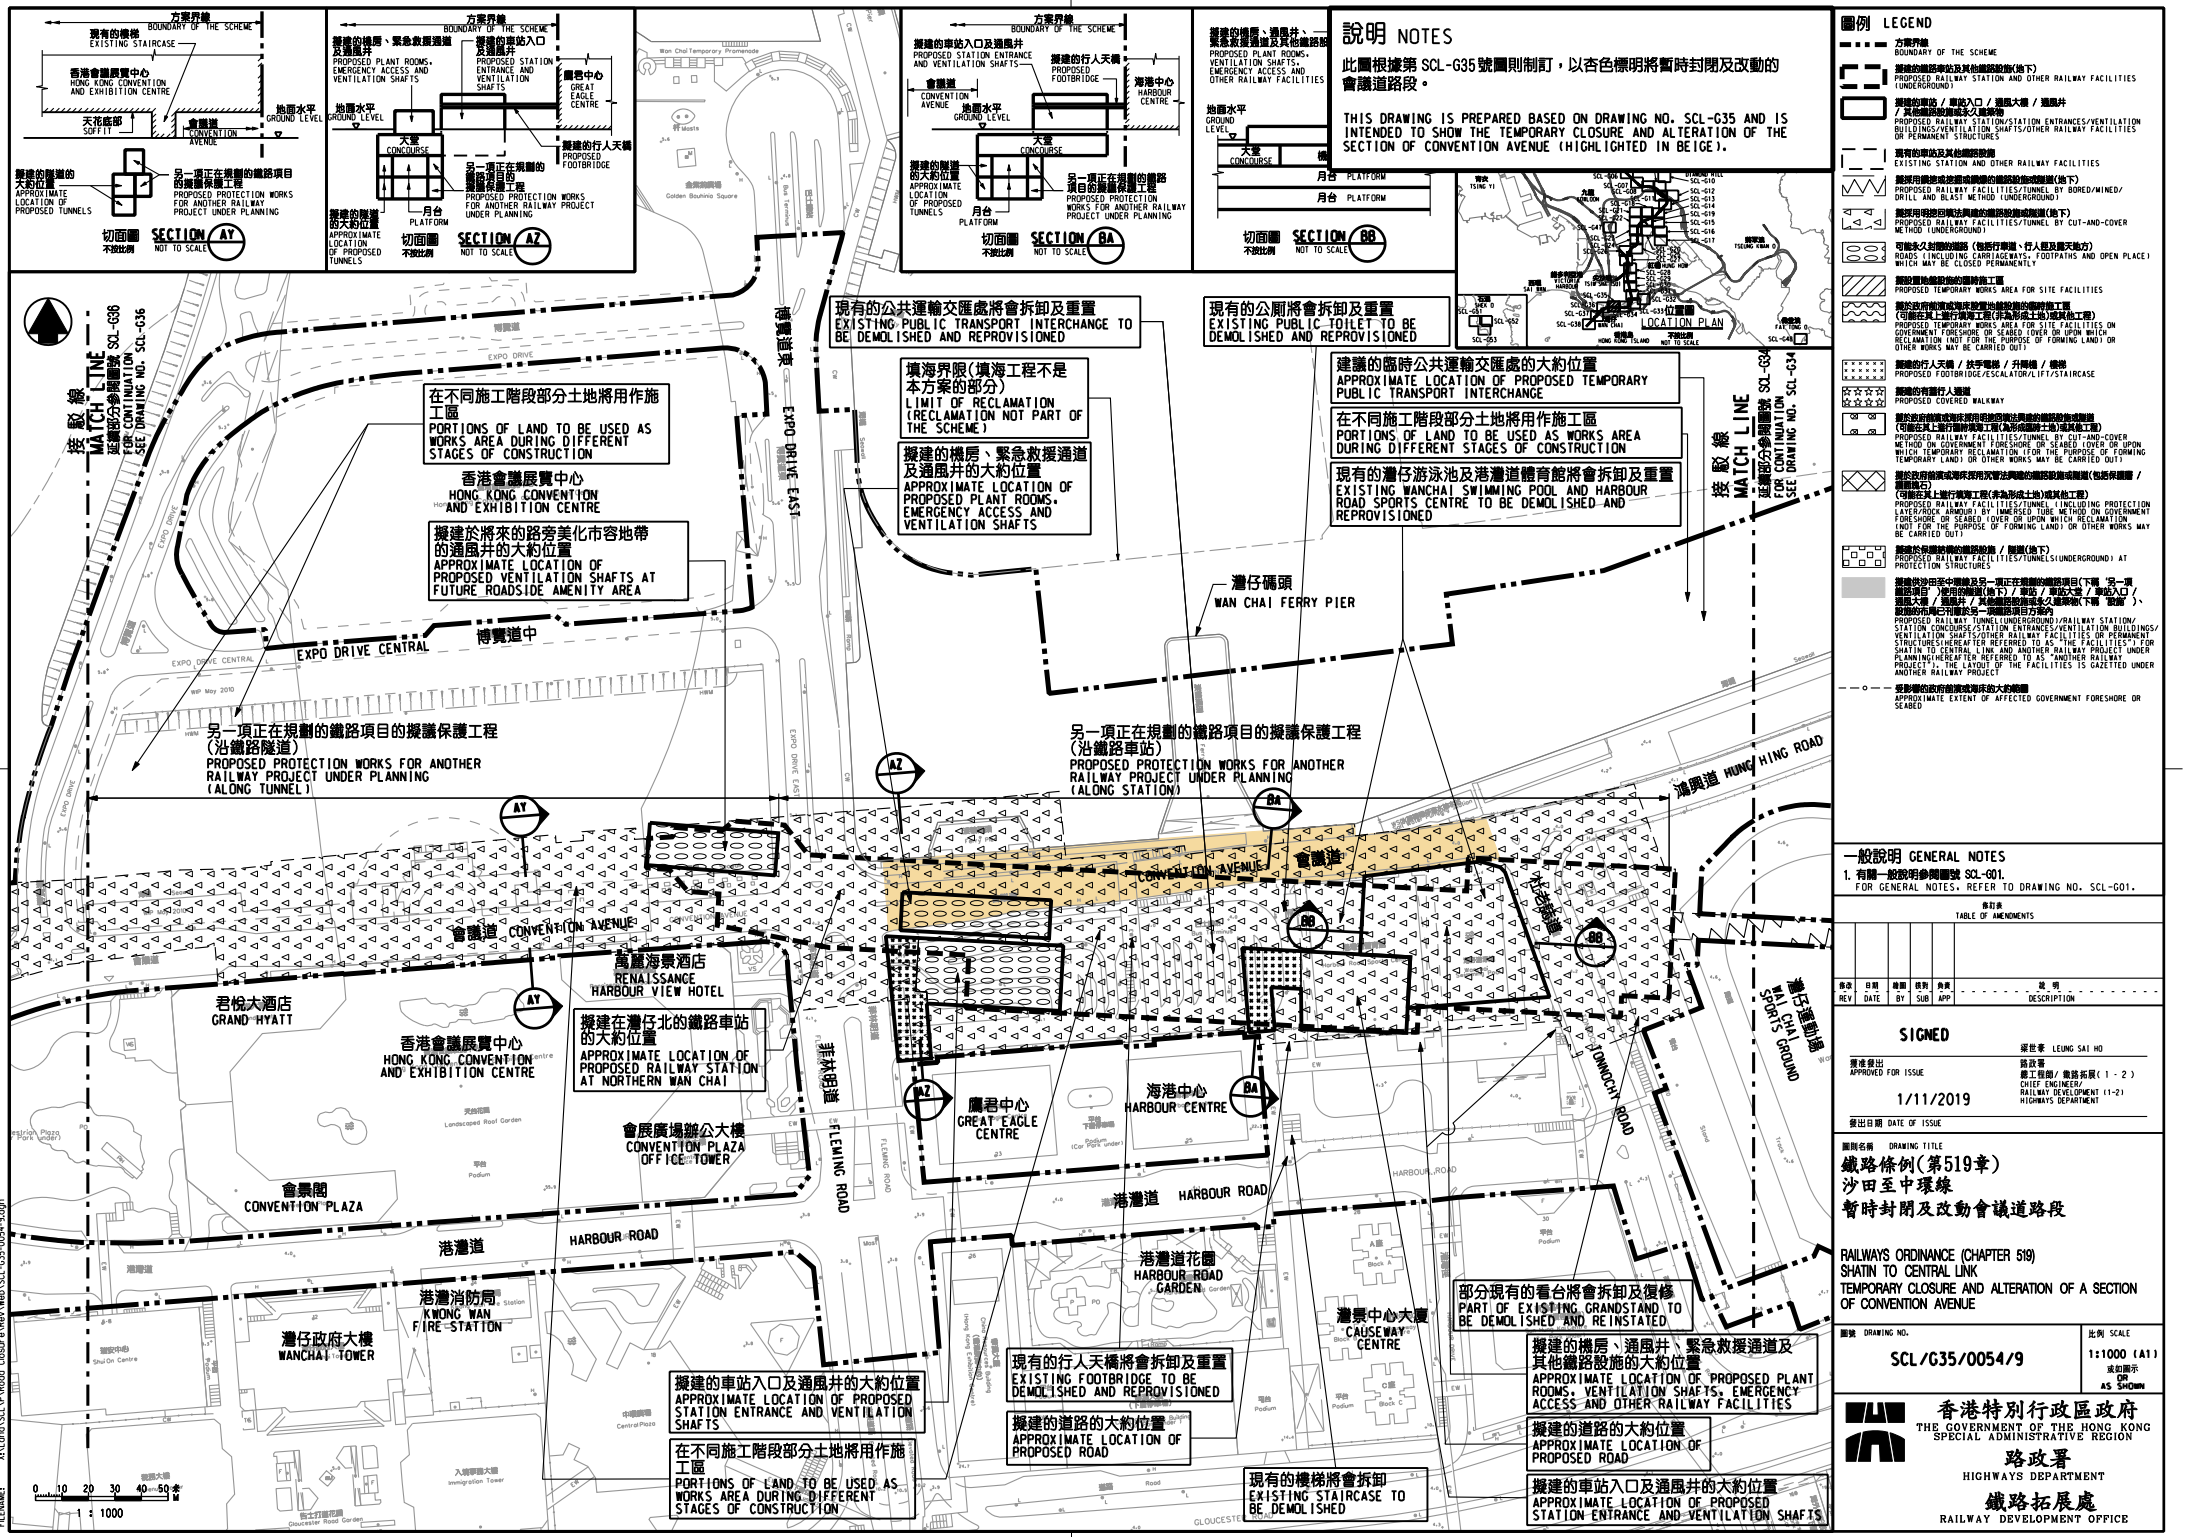

一般說明 GENERAL NOTES

1. 有關一般說明參閱圖號 SCL-G01.
FOR GENERAL NOTES, REFER TO DRAWING NO. SCL-G01.

各行表
TABLE OF AMENDMENTS

修改 REV.	日期 DATE	繪圖 BY	核對 SUB	負責 APP	說明 DESCRIPTION

SIGNED
梁世豪 LEUNG SAI HO
獲准發出 APPROVED FOR ISSUE
路政署 工程師 / 鐵路拓展(1-2) CHIEF ENGINEER/ RAILWAY DEVELOPMENT (1-2) HIGHWAYS DEPARTMENT
1/11/2019
發出日期 DATE OF ISSUE

圖則名稱 DRAWING TITLE
鐵路條例(第519章)
沙田至中環線
暫時封閉及改動會議道路段

RAILWAYS ORDINANCE (CHAPTER 519)
SHATIN TO CENTRAL LINK
TEMPORARY CLOSURE AND ALTERATION OF A SECTION OF CONVENTION AVENUE

圖號 DRAWING NO.
SCL/G35/0054/9
比例 SCALE
1:1000 (A1)
或如顯示 OR AS SHOWN

香港特別行政區政府
THE GOVERNMENT OF THE HONG KONG SPECIAL ADMINISTRATIVE REGION
路政署
HIGHWAYS DEPARTMENT
鐵路拓展處
RAILWAY DEVELOPMENT OFFICE

PLOT DRV: E:\dbv\Port\V8\v8_printer.plt
PLOTTED BY: wkfong
FILENAME: X:\Lands\SCL\P\Road Closure\Rev\Mxd\SCL-G35-0054-9.dgn