說明 NOTES

此圖根據第 SILE-G09號（修改1）圖則制訂，以橙色標明南朗山道休憩處及南朗山道兒童遊樂場及休憩花園將暫時封閉的休憩用地，分別以紅色、黃色、啡色、深紫色、淺藍色、淺綠色、淺紫色和灰色標明警校道、南朗山道、深灣道、惠福道、香葉道、黃竹坑道、業勤街和業發街將暫時封閉的部分行車道及行人路路面的路段，以深藍色標明黃竹坑道與香葉道之間和黃竹坑道與業勤街之間將暫時封閉的行人徑，及以粉紅色標明南朗山道熟食市場與大王爺廟之間將暫時封閉的行人徑。

THIS DRAWING IS PREPARED BASED ON DRAWING NO. SILE-G09 (REVISION 1) AND IS INTENDED TO SHOW THE OPEN SPACES IN NAM LONG SHAN ROAD SITTING-OUT AREA AND NAM LONG SHAN ROAD CHILDREN'S PLAYGROUND AND REST GARDEN (HIGHLIGHTED IN ORANGE) TO BE TEMPORARILY CLOSED, THE SECTIONS OF POLICE SCHOOL ROAD, NAM LONG SHAN ROAD, SHUM WAN ROAD, WELFARE ROAD, HEUNG YIP ROAD, WONG CHUK HANG ROAD, YIP KAN STREET AND YIP FAT STREET (HIGHLIGHTED IN RED, YELLOW, BROWN, DARK PURPLE, LIGHT BLUE, LIGHT GREEN, LIGHT PURPLE AND GREY RESPECTIVELY) OF WHICH PARTS OF THE CARRIAGEWAY AND FOOTPATH WIDTHS ARE TO BE TEMPORARILY CLOSED, THE FOOTPATH BETWEEN WONG CHUK HANG ROAD AND HEUNG YIP ROAD AND THE FOOTPATH BETWEEN YIP KAN STREET AND WONG CHUK HANG ROAD (HIGHLIGHTED IN DARK BLUE) TO BE TEMPORARILY CLOSED, AND THE FOOTPATH BETWEEN NAM LONG SHAN ROAD COOKED FOOD MARKET AND TAI WONG YE TEMPLE (HIGHLIGHTED IN PINK) TO BE TEMPORARILY CLOSED.

一般說明 GENERAL NOTES

1. 有關一般說明參閱圖號 SILE - G01.
   FOR GENERAL NOTES, REFER TO DRAWING NO. SILE - G01.

修訂表 TABLE OF AMENDMENTS

修改 REV	日期 DATE	發圖 BY	核對 SUB	批准 APP	說明 DESCRIPTION

SIGNED

吳錦榮 NG TAK WING

獲准發出 APPROVED FOR ISSUE

總工程師/鐵路拓展 1 - 1
路政署
CHIEF ENGINEER/
RAILWAY DEVELOPMENT 1-1
HIGHWAYS DEPARTMENT

7/5/2012

發出日期 DATE OF ISSUE

圖則名稱 DRAWING TITLE

鐵路條例(第519章)
南港島線（東段）

暫時封閉南朗山道休憩處、南朗山道兒童遊樂場及休憩花園的休憩用地，及部分業勤街、南朗山道、惠福道、黃竹坑道、香葉道、黃竹坑道與業勤街之間的行人徑、南朗山道熟食市場與大王爺廟之間的行人徑

RAILWAYS ORDINANCE (CHAPTER 519)
SOUTH ISLAND LINE (EAST)

TEMPORARY CLOSURE OF THE OPEN SPACES IN NAM LONG SHAN ROAD SITTING-OUT AREA AND NAM LONG SHAN ROAD CHILDREN'S PLAYGROUND AND REST GARDEN, SECTIONS OF POLICE SCHOOL ROAD, NAM LONG SHAN ROAD, SHUM WAN ROAD, WELFARE ROAD, HEUNG YIP ROAD, WONG CHUK HANG ROAD, YIP KAN STREET AND YIP FAT STREET, AND A FOOTPATH BETWEEN WONG CHUK HANG ROAD AND HEUNG YIP ROAD, A FOOTPATH BETWEEN YIP KAN STREET AND WONG CHUK HANG ROAD, AND A FOOTPATH BETWEEN NAM LONG SHAN ROAD COOKED FOOD MARKET AND TAI WONG YE TEMPLE

圖號 DRAWING NO.

SILE/G09/0003/2

比例 SCALE

1:1000 (A1)
或如顯示
OR
AS SHOWN

香港特別行政區政府
THE GOVERNMENT OF THE HONG KONG SPECIAL ADMINISTRATIVE REGION
路政署
HIGHWAYS DEPARTMENT
鐵路拓展處
RAILWAY DEVELOPMENT OFFICE

PLOT DRV: E:\tb\Plot\V8\v8_printer.plt
PRINTED BY: fkko 8/5/202 16:30:22
FILENAME: x:\land\slin900\pld\road closure\rev\ver 0\signed\web\SILE-G09-0003-2.dgn

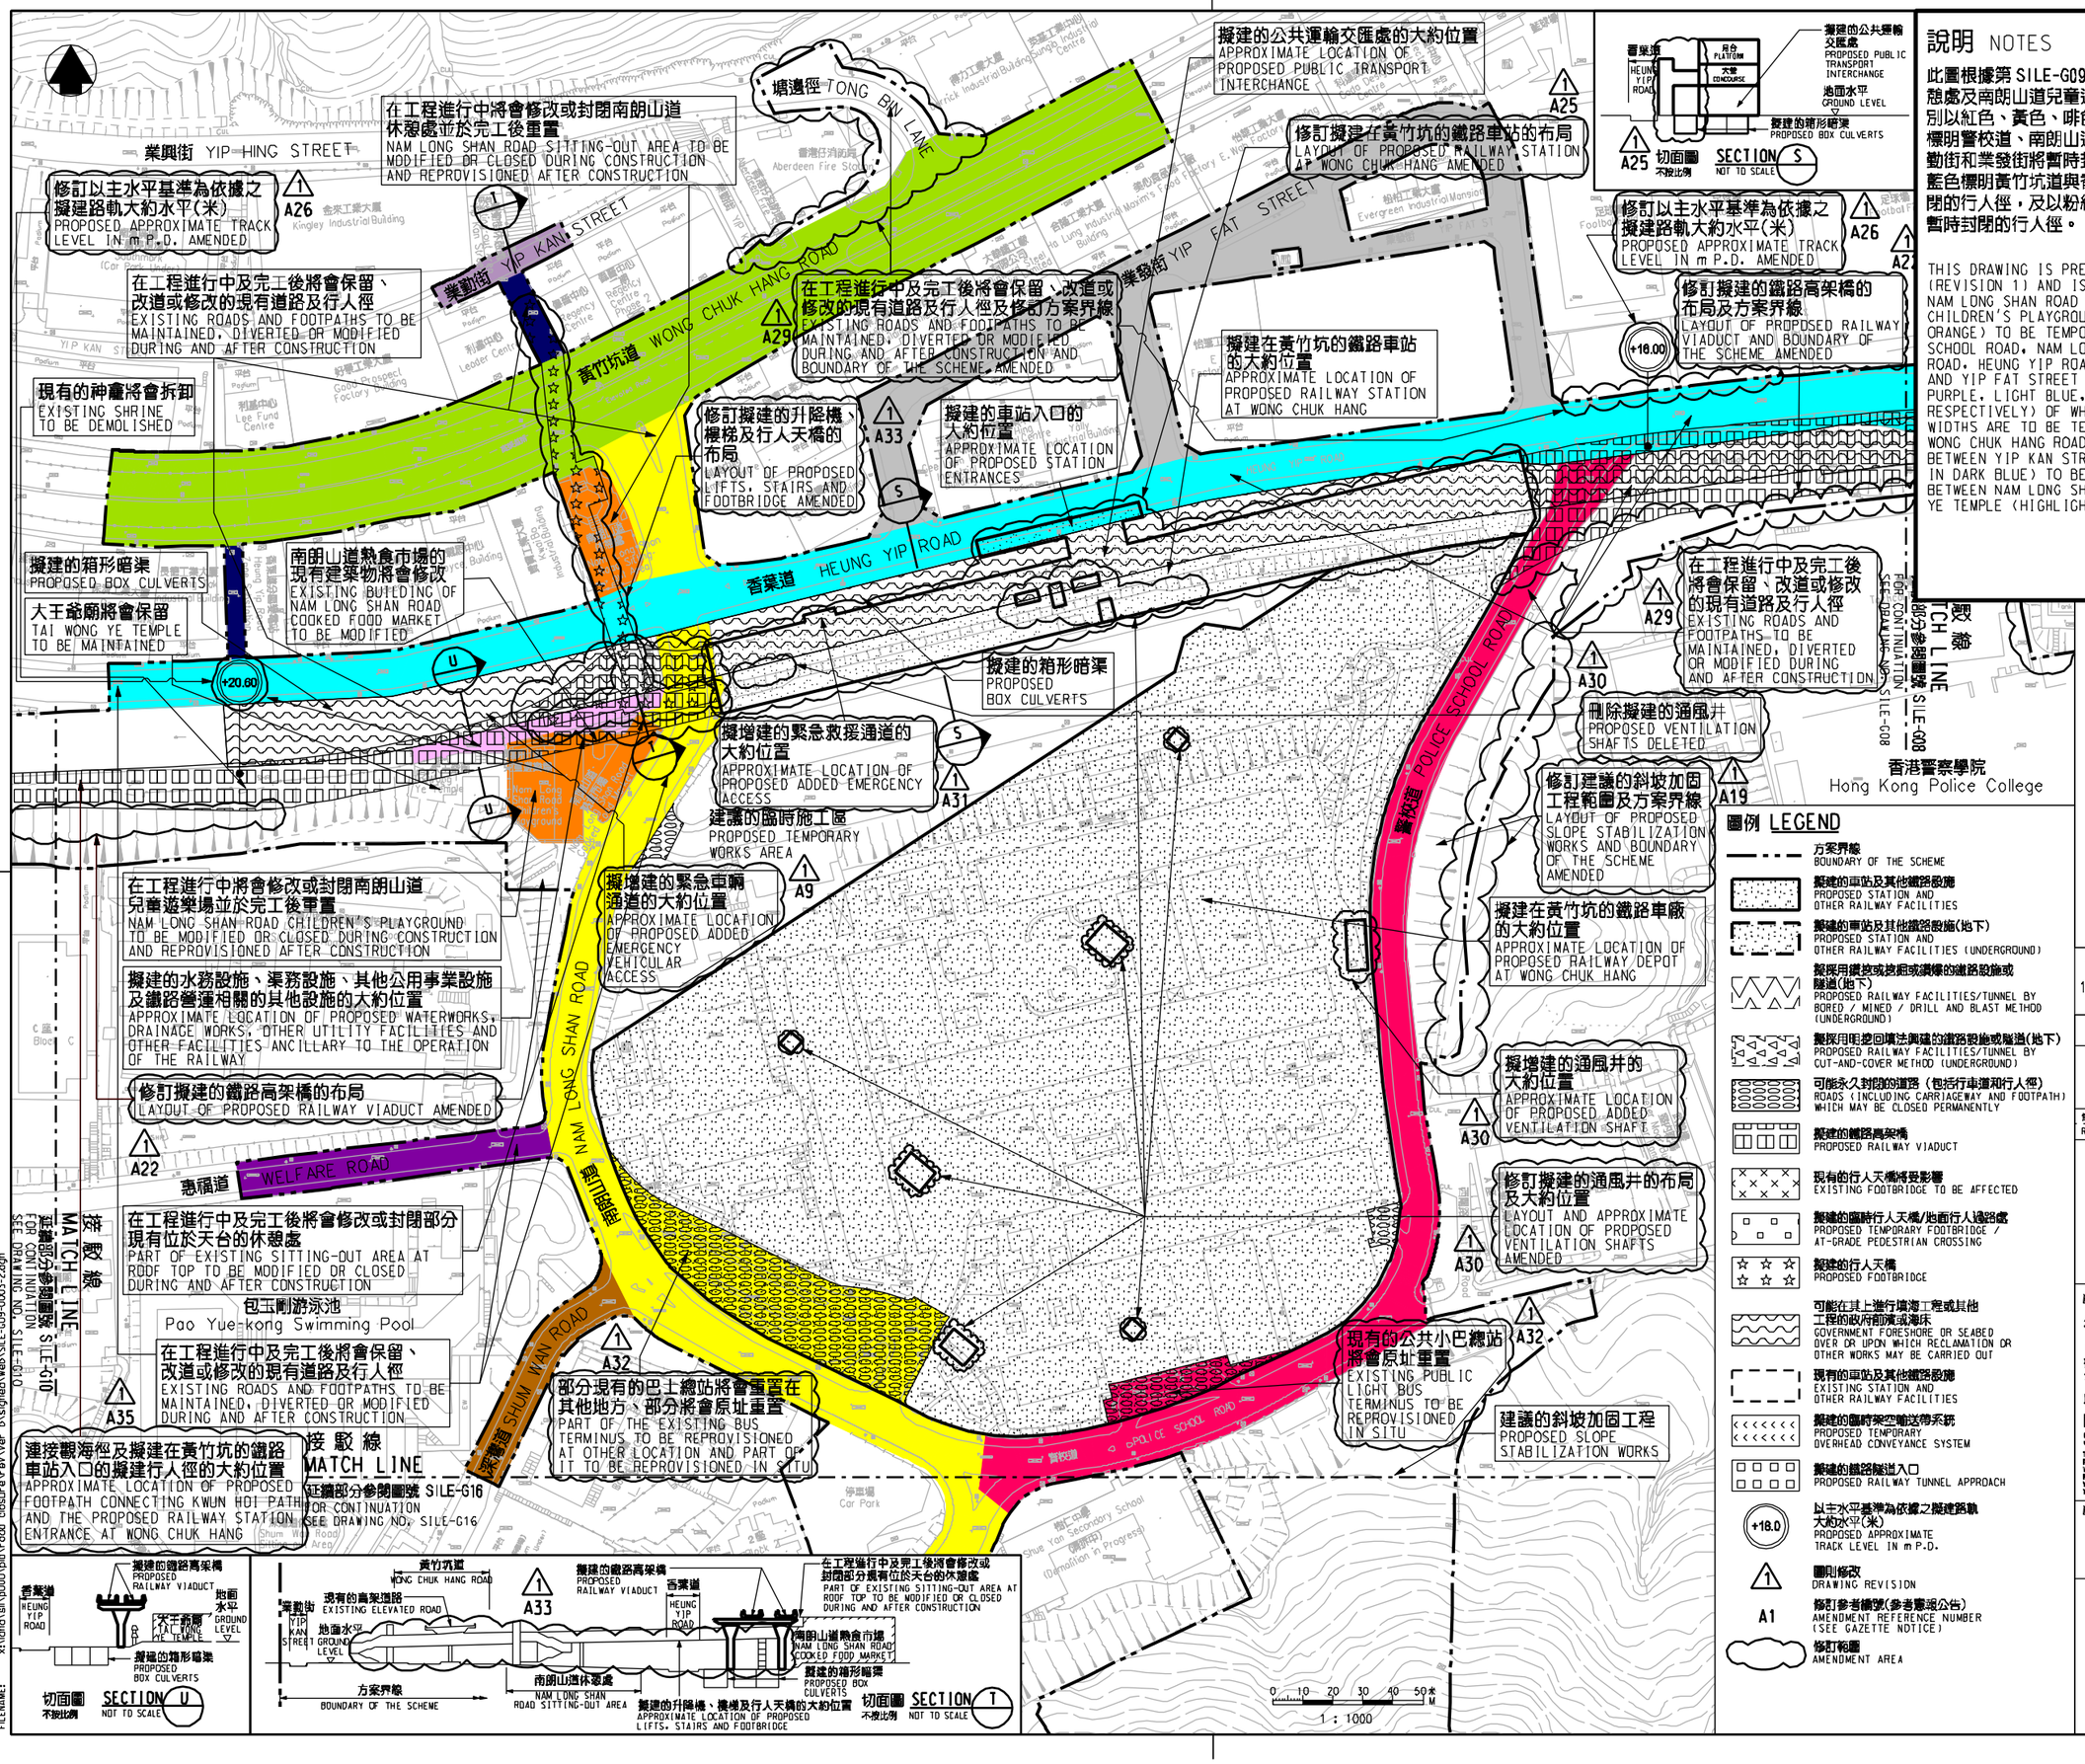

圖例 LEGEND

- 方案界線 BOUNDARY OF THE SCHEME
- 擬建的車站及其他鐵路設施 PROPOSED STATION AND OTHER RAILWAY FACILITIES
- 擬建的車站及其他鐵路設施(地下) PROPOSED STATION AND OTHER RAILWAY FACILITIES (UNDERGROUND)
- 擬採用鑽挖或放炮或爆破的鐵路設施或隧道(地下) PROPOSED RAILWAY FACILITIES/TUNNEL BY BORED / MINED / DRILL AND BLAST METHOD (UNDERGROUND)
- 擬採用明挖回填法興建的鐵路設施或隧道(地下) PROPOSED RAILWAY FACILITIES/TUNNEL BY CUT-AND-COVER METHOD (UNDERGROUND)
- 可能永久封閉的道路（包括行車道和行人徑） ROADS (INCLUDING CARRIAGEWAY AND FOOTPATH) WHICH MAY BE CLOSED PERMANENTLY
- 擬建的鐵路高架橋 PROPOSED RAILWAY VIADUCT
- 現有的行人天橋將受影響 EXISTING FOOTBRIDGE TO BE AFFECTED
- 擬建的臨時行人天橋/地面行人過路處 PROPOSED TEMPORARY FOOTBRIDGE / AT-GRADE PEDESTRIAN CROSSING
- 擬建的行人天橋 PROPOSED FOOTBRIDGE
- 可能在其上進行填海工程或其他工程的政府前灘或海床 GOVERNMENT FORESHORE OR SEABED OVER OR UPON WHICH RECLAMATION OR OTHER WORKS MAY BE CARRIED OUT
- 現有的車站及其他鐵路設施 EXISTING STATION AND OTHER RAILWAY FACILITIES
- 擬建的臨時架空輸送帶系統 PROPOSED TEMPORARY OVERHEAD CONVEYANCE SYSTEM
- 擬建的鐵路隧道入口 PROPOSED RAILWAY TUNNEL APPROACH
- +18.0 以主水平基準為依據之擬建路軌大約水平(米) PROPOSED APPROXIMATE TRACK LEVEL IN m P.D.
- A1 圖則修改 DRAWING REVISION
- 修訂參考編號(參考憲報公告) AMENDMENT REFERENCE NUMBER (SEE GAZETTE NOTICE)
- 修訂範圍 AMENDMENT AREA