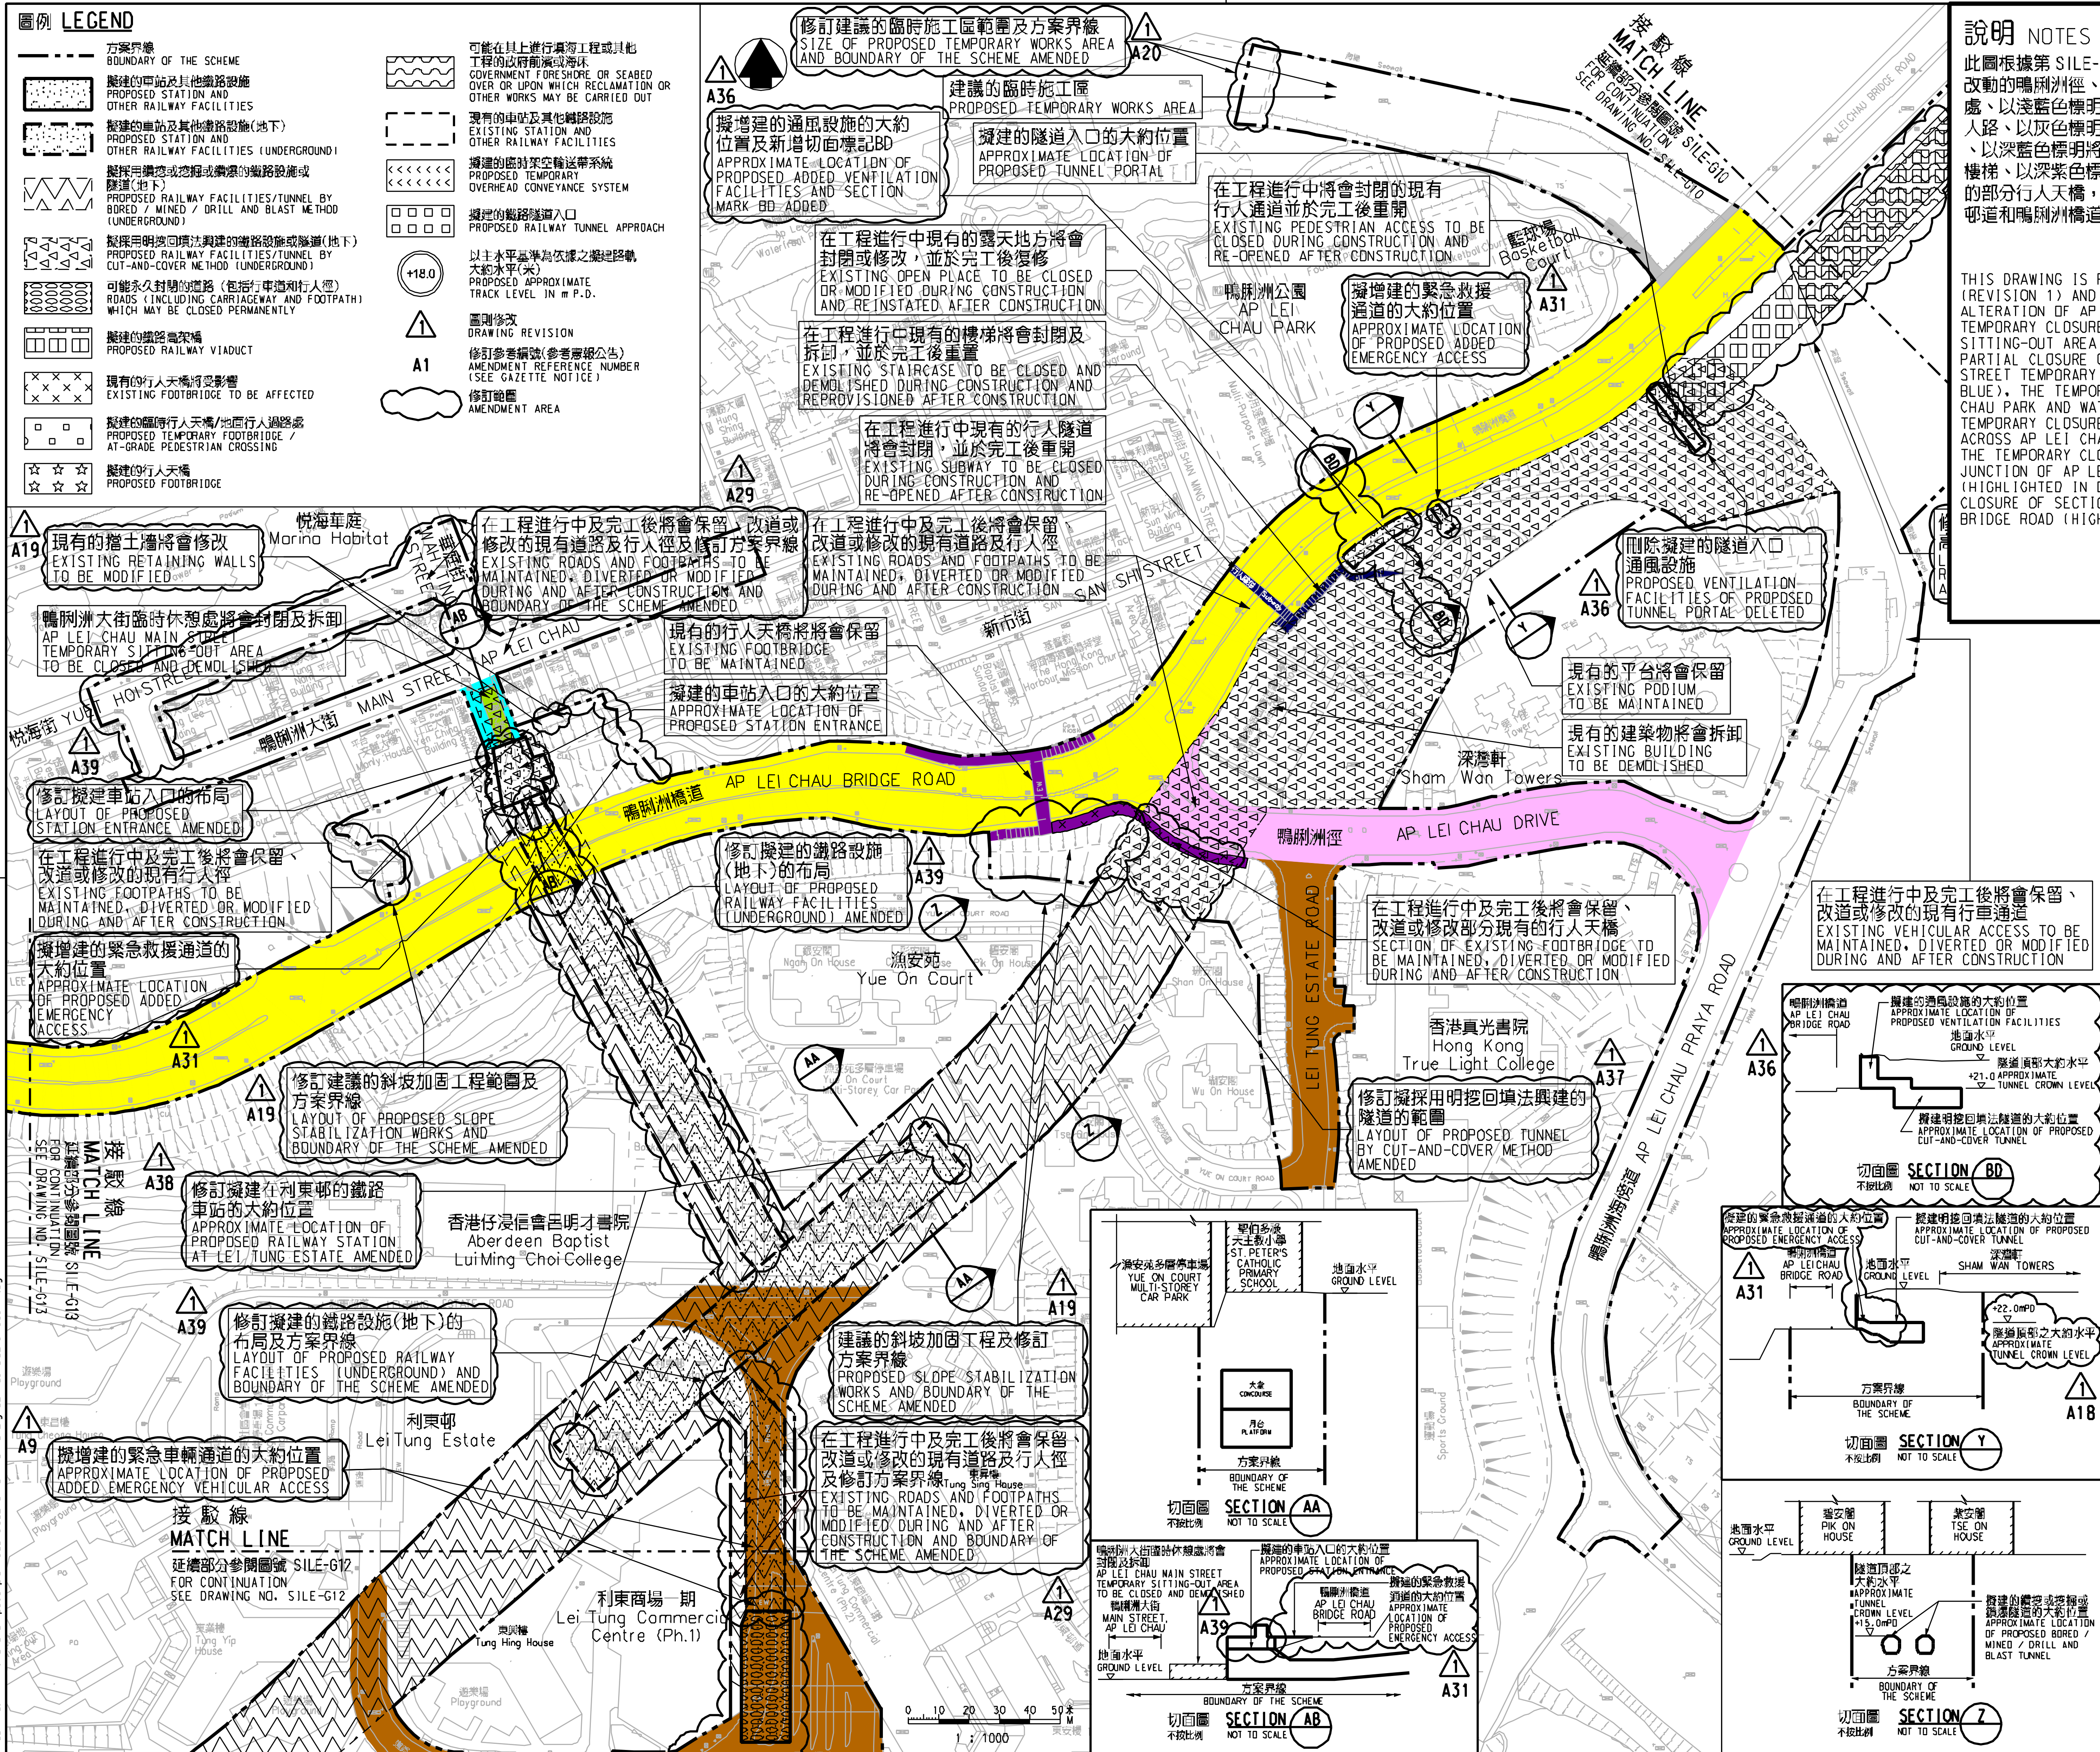

說明 NOTES

此圖根據第 SILE-G11號 (修改 1) 圖則制訂，以粉紅色標明將暫時改動的鴨脷洲徑、以淺綠色標明將暫時封閉的鴨脷洲大街臨時休憩處、以淺藍色標明將暫時封閉毗鄰鴨脷洲大街臨時休憩處的部分行人路、以灰色標明將暫時封閉介乎鴨脷洲公園和海傍的部分行人路、以深藍色標明將暫時封閉橫跨鴨脷洲橋道的行人隧道、行人路和樓梯、以深紫色標明將暫時封閉鄰近鴨脷洲橋道和鴨脷洲徑交界處的部分行人天橋，及分別以啡色和黃色標明將暫時封閉的部分利東邨道和鴨脷洲橋道路段。

THIS DRAWING IS PREPARED BASED ON DRAWING NO. SILE-G11 (REVISION 1) AND IS INTENDED TO SHOW THE TEMPORARY ALTERATION OF AP LEI CHAU DRIVE (HIGHLIGHTED IN PINK), THE TEMPORARY CLOSURE OF AP LEI CHAU MAIN STREET TEMPORARY SITTING-OUT AREA (HIGHLIGHTED IN LIGHT GREEN), THE TEMPORARY PARTIAL CLOSURE OF THE FOOTPATH ADJACENT TO AP LEI CHAU MAIN STREET TEMPORARY SITTING-OUT AREA (HIGHLIGHTED IN LIGHT BLUE), THE TEMPORARY CLOSURE OF THE FOOTPATH BETWEEN AP LEI CHAU PARK AND WATERFRONT (HIGHLIGHTED IN GREY), THE TEMPORARY CLOSURE OF THE SUBWAY, THE FOOTPATH AND STAIRCASES ACROSS AP LEI CHAU BRIDGE ROAD (HIGHLIGHTED IN DARK BLUE), THE TEMPORARY CLOSURE OF PART OF THE FOOTBRIDGE NEAR THE JUNCTION OF AP LEI CHAU BRIDGE ROAD AND AP LEI CHAU DRIVE (HIGHLIGHTED IN DARK PURPLE), AND THE TEMPORARY PARTIAL CLOSURE OF SECTIONS OF LEI TUNG ESTATE ROAD AND AP LEI CHAU BRIDGE ROAD (HIGHLIGHTED IN BROWN AND YELLOW RESPECTIVELY).

一般說明 GENERAL NOTES

1. 有關一般說明參閱圖號 SILE - G01.
   FOR GENERAL NOTES, REFER TO DRAWING NO. SILE - G01.

修訂表 TABLE OF AMENDMENTS

修改 REV	日期 DATE	繪圖 BY	核對 SUB	負責 APP	說明 DESCRIPTION

SIGNED

伍德榮 NG TAK WING

總工程師/ 鐵路拓展 1-1 路政署 CHIEF ENGINEER/ RAILWAY DEVELOPMENT 1-1 HIGHWAYS DEPARTMENT

獲准發出 APPROVED FOR ISSUE

8/5/2015

發出日期 DATE OF ISSUE

圖則名稱 DRAWING TITLE

鐵路條例(第519章)
南港島線 (東段)

暫時改動鴨脷洲徑；以及暫時封閉鴨脷洲大街臨時休憩處、毗鄰鴨脷洲大街臨時休憩處的行人路、介乎鴨脷洲公園和海傍的行人路、橫跨鴨脷洲橋道的行人隧道、行人路和樓梯、鄰近鴨脷洲橋道和鴨脷洲徑交界處的部分行人天橋，及利東邨道和鴨脷洲橋道路段

RAILWAYS ORDINANCE (CHAPTER 519)
SOUTH ISLAND LINE (EAST)

TEMPORARY ALTERATION OF AP LEI CHAU DRIVE, AND TEMPORARY CLOSURE OF AP LEI CHAU MAIN STREET TEMPORARY SITTING-OUT AREA, A FOOTPATH ADJACENT TO AP LEI CHAU MAIN STREET TEMPORARY SITTING-OUT AREA, A FOOTPATH BETWEEN AP LEI CHAU PARK AND WATERFRONT, A SUBWAY, A FOOTPATH AND STAIRCASES ACROSS AP LEI CHAU BRIDGE ROAD, PART OF THE FOOTBRIDGE NEAR THE JUNCTION OF AP LEI CHAU BRIDGE ROAD AND AP LEI CHAU DRIVE, AND SECTIONS OF LEI TUNG ESTATE ROAD AND AP LEI CHAU BRIDGE ROAD

圖號 DRAWING NO. SILE/G11/0004/4

比例 SCALE 1:1000 (A1) 或如圖示 OR AS SHOWN

香港特別行政區政府
THE GOVERNMENT OF THE HONG KONG SPECIAL ADMINISTRATIVE REGION

路政署
HIGHWAYS DEPARTMENT

鐵路拓展處
RAILWAY DEVELOPMENT OFFICE