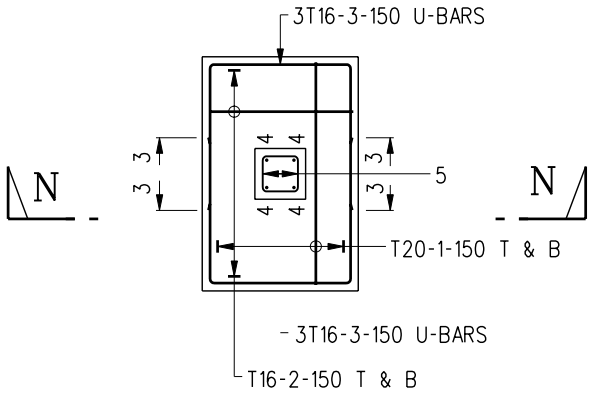

REINFORCEMENT DETAILS OF FOOTING (TYPES I, IA, II, IIA, III AND IIIA)

Scale 1:100

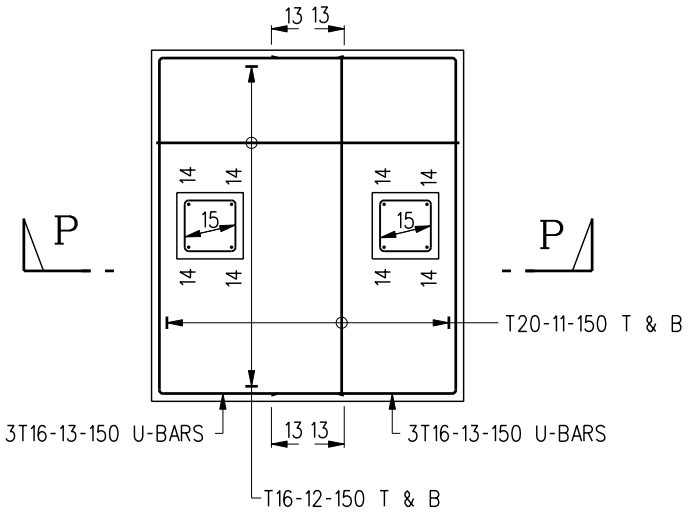

REINFORCEMENT DETAILS OF FOOTING (TYPES IV AND V)

Scale 1:100

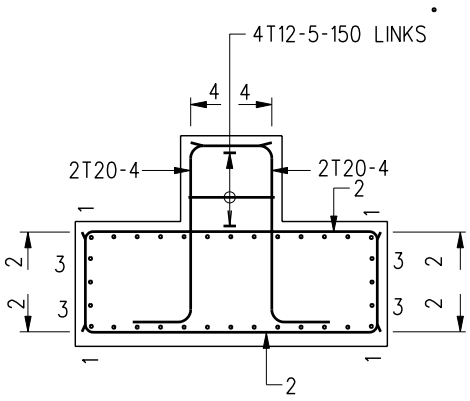

SECTION N-N

Scale 1:50

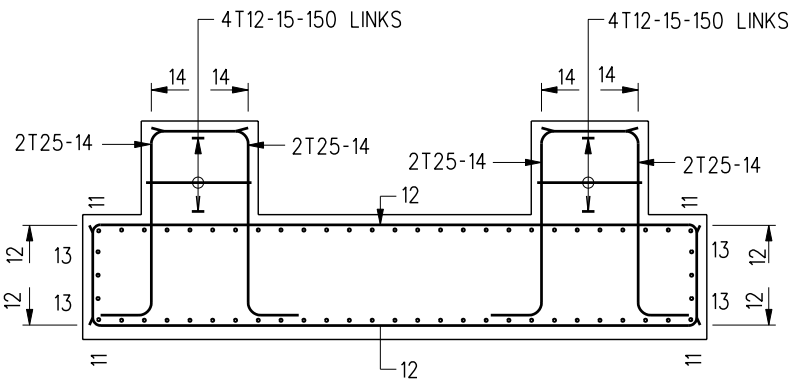

SECTION P-P

Scale 1:50

Notes : 1. Reinforcement shall comply to BS 4449 and shall be bent in accordance with BS EN 8666.

2. Cover to reinforcement to be 45mm unless otherwise specified.

	New issue		Aug 03
REF.	REVISION	SIGNATURE	DATE

ROADSIDE DIRECTIONAL SIGNS

(SHEET 9 OF 14)

HIGHWAYS DEPARTMENT

REFERENCE	DRAWING No. CAD
SCALE As shown	H 2220