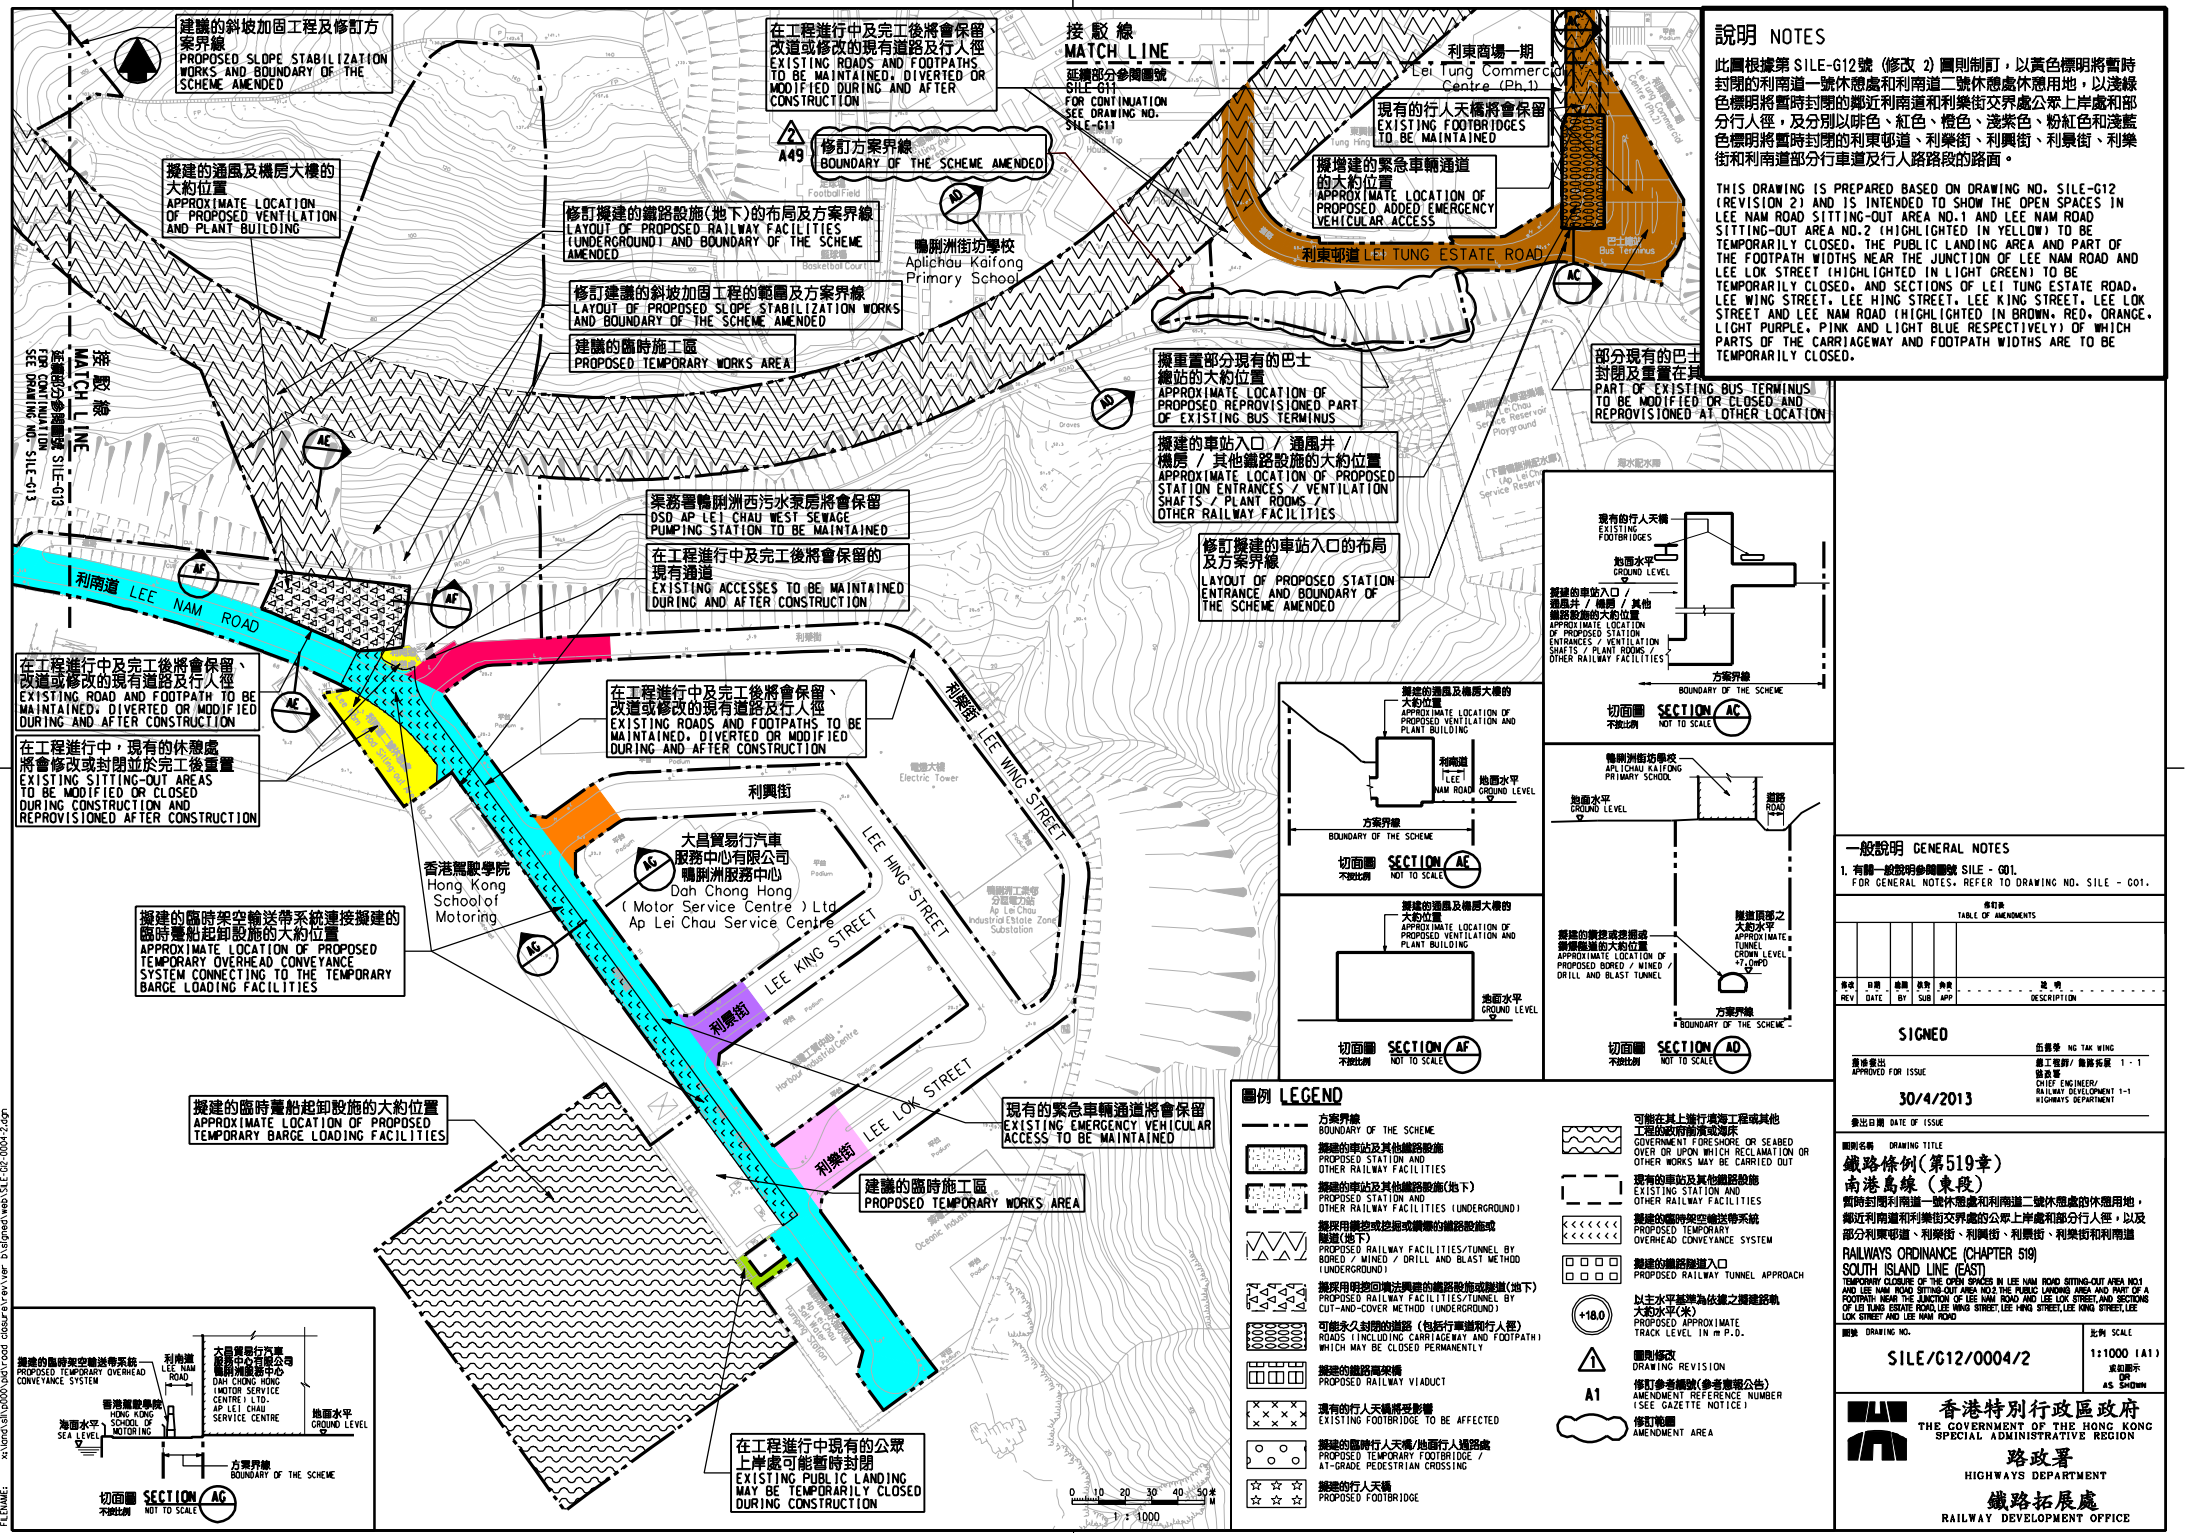

說明 NOTES

此圖根據第 SILE-G12號 (修改 2) 圖則制訂，以黃色標明將暫時封閉的利南道一號休憩處和利南道二號休憩處休憩用地，以淺綠色標明將暫時封閉的鄰近利南道和利樂街交界處公眾上岸處和部分行人徑，及分別以啡色、紅色、橙色、淺紫色、粉紅色和淺藍色標明將暫時封閉的利東邨道、利樂街、利興街、利景街、利樂街和利南道部分行車道及行人路路段的路面。

THIS DRAWING IS PREPARED BASED ON DRAWING NO. SILE-G12 (REVISION 2) AND IS INTENDED TO SHOW THE OPEN SPACES IN LEE NAM ROAD SITTING-OUT AREA NO.1 AND LEE NAM ROAD SITTING-OUT AREA NO.2 (HIGHLIGHTED IN YELLOW) TO BE TEMPORARILY CLOSED. THE PUBLIC LANDING AREA AND PART OF THE FOOTPATH WIDTHS NEAR THE JUNCTION OF LEE NAM ROAD AND LEE LOK STREET (HIGHLIGHTED IN LIGHT GREEN) TO BE TEMPORARILY CLOSED, AND SECTIONS OF LEI TUNG ESTATE ROAD, LEE WING STREET, LEE HING STREET, LEE KING STREET, LEE LOK STREET AND LEE NAM ROAD (HIGHLIGHTED IN BROWN, RED, ORANGE, LIGHT PURPLE, PINK AND LIGHT BLUE RESPECTIVELY) OF WHICH PARTS OF THE CARRIAGEWAY AND FOOTPATH WIDTHS ARE TO BE TEMPORARILY CLOSED.

圖例 LEGEND

- 方案界線 BOUNDARY OF THE SCHEME
- 擬建的車站及其他鐵路設施 PROPOSED STATION AND OTHER RAILWAY FACILITIES
- 擬建的車站及其他鐵路設施(地下) PROPOSED STATION AND OTHER RAILWAY FACILITIES (UNDERGROUND)
- 擬採用鑽挖或挖掘或鑽爆的鐵路設施或隧道(地下) PROPOSED RAILWAY FACILITIES/TUNNEL BY BORED / MINED / DRILL AND BLAST METHOD (UNDERGROUND)
- 擬採用明挖回填法興建的鐵路設施或隧道(地下) PROPOSED RAILWAY FACILITIES/TUNNEL BY CUT-AND-COVER METHOD (UNDERGROUND)
- 可能永久封閉的道路 (包括行車道和行人徑) ROADS (INCLUDING CARRIAGEWAY AND FOOTPATH) WHICH MAY BE CLOSED PERMANENTLY
- 擬建的鐵路高架橋 PROPOSED RAILWAY VIADUCT
- 現有的行人天橋將受影響 EXISTING FOOTBRIDGE TO BE AFFECTED
- 擬建的臨時行人天橋/地面行人通路處 PROPOSED TEMPORARY FOOTBRIDGE / AT-GRADE PEDESTRIAN CROSSING
- 擬建的行人天橋 PROPOSED FOOTBRIDGE
- 可能在其上進行填海工程或其他工程的政府前灘或海床 GOVERNMENT FORESHORE OR SEABED OVER OR UPON WHICH RECLAMATION OR OTHER WORKS MAY BE CARRIED OUT
- 現有的車站及其他鐵路設施 EXISTING STATION AND OTHER RAILWAY FACILITIES
- 擬建的臨時架空輸送帶系統 PROPOSED TEMPORARY OVERHEAD CONVEYANCE SYSTEM
- 擬建的鐵路隧道入口 PROPOSED RAILWAY TUNNEL APPROACH
- +18.0 以主水平基準為依據之擬建鋪軌大約水平(米) PROPOSED APPROXIMATE TRACK LEVEL IN m P.D.
- A1 圖則修改 DRAWING REVISION 修訂參考編號(參考憲報公告) AMENDMENT REFERENCE NUMBER (SEE GAZETTE NOTICE)
- 修訂範圍 AMENDMENT AREA

一般說明 GENERAL NOTES

1. 有關一般說明參閱圖號 SILE - G01.
   FOR GENERAL NOTES, REFER TO DRAWING NO. SILE - G01.

修訂表 TABLE OF AMENDMENTS

修改 REV	日期 DATE	繪圖 BY	核對 SUB	批准 APP	說明 DESCRIPTION

SIGNED

吳善榮 NG TAK WING
首席工程師/ 鐵路拓展 1 - 1
總監署 CHIEF ENGINEER/ RAILWAY DEVELOPMENT 1-1 HIGHWAYS DEPARTMENT

APPROVED FOR ISSUE
30/4/2013
發出日期 DATE OF ISSUE

圖則名稱 DRAWING TITLE
鐵路條例(第519章)
南港島線 (東段)
暫時封閉利南道一號休憩處和利南道二號休憩處的休憩用地，鄰近利南道和利樂街交界處的公眾上岸處和部分行人徑，以及部分利東邨道、利樂街、利興街、利景街、利樂街和利南道
RAILWAYS ORDINANCE (CHAPTER 519)
SOUTH ISLAND LINE (EAST)
TEMPORARY CLOSURE OF THE OPEN SPACES IN LEE NAM ROAD SITTING-OUT AREA NO.1 AND LEE NAM ROAD SITTING-OUT AREA NO.2 THE PUBLIC LANDING AREA AND PART OF A FOOTPATH NEAR THE JUNCTION OF LEE NAM ROAD AND LEE LOK STREET, AND SECTIONS OF LEI TUNG ESTATE ROAD, LEE WING STREET, LEE HING STREET, LEE KING STREET, LEE LOK STREET AND LEE NAM ROAD

圖號 DRAWING NO. SILE/G12/0004/2
比例 SCALE 1:1000 (A1) 或如顯示 OR AS SHOWN

香港特別行政區政府
THE GOVERNMENT OF THE HONG KONG SPECIAL ADMINISTRATIVE REGION
路政署
HIGHWAYS DEPARTMENT
鐵路拓展處
RAILWAY DEVELOPMENT OFFICE

PLOT DRV: E:\Mdv\Plot\VER\6_printer.pdf
PLOT TIME: 2013/04/30 15:55:38
FILENAME: x:\dan\sln\p000\dgn\road_closure\ver_b\signed\web\SILE-G12-0004-2.dgn