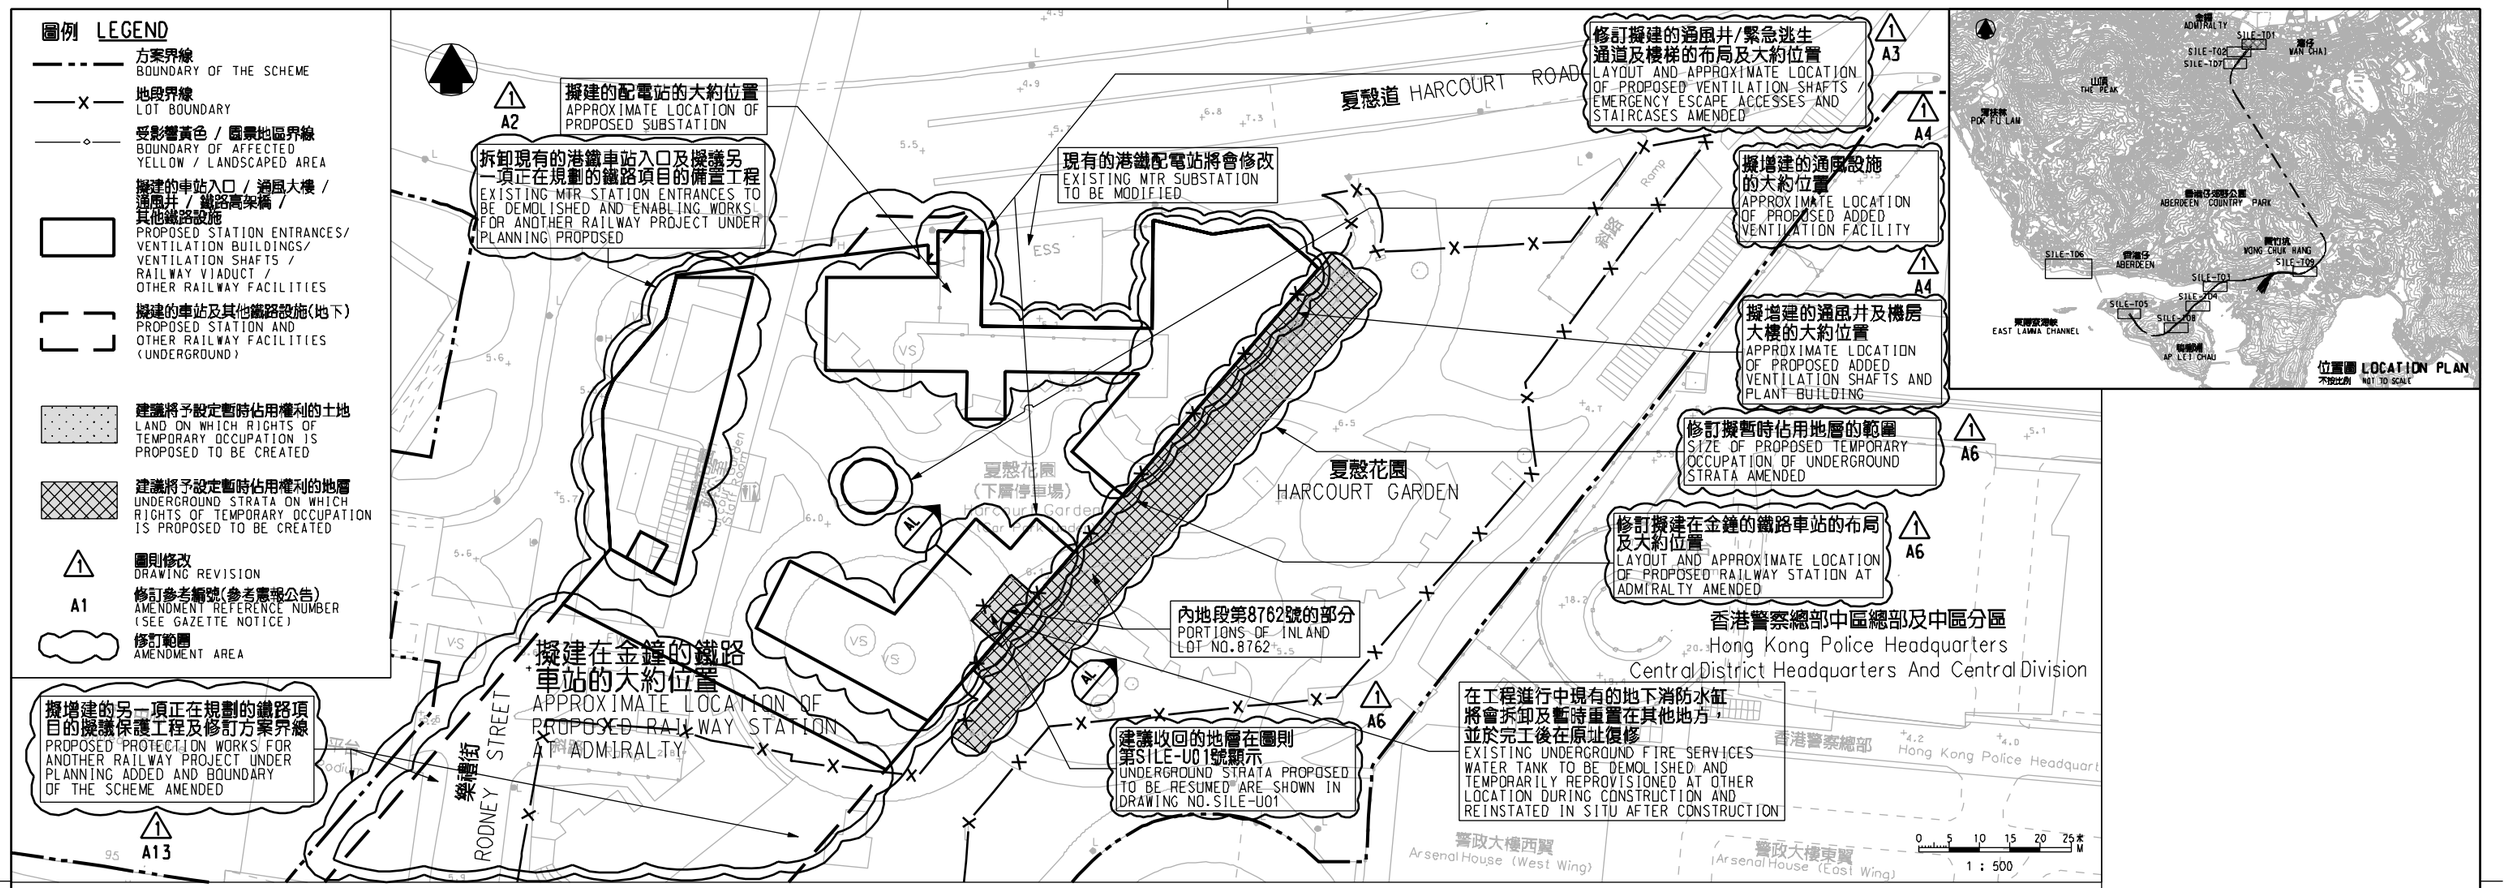

暫時佔用土地(地層)表
TEMPORARY OCCUPATION OF LAND (UNDERGROUND STRATA) SCHEDULE

地段編號 LOT NUMBER	全部 / 部分 WHOLE / PORTION	地址（祇供參考用途） ADDRESS (FOR REFERENCE PURPOSE ONLY)
內地段第8762號 INLAND LOT NO.8762	部分 PORTION	金鐘樂禮街金鐘停車場 ADMIRALTY CAR PARK, RODNEY STREET, ADMIRALTY

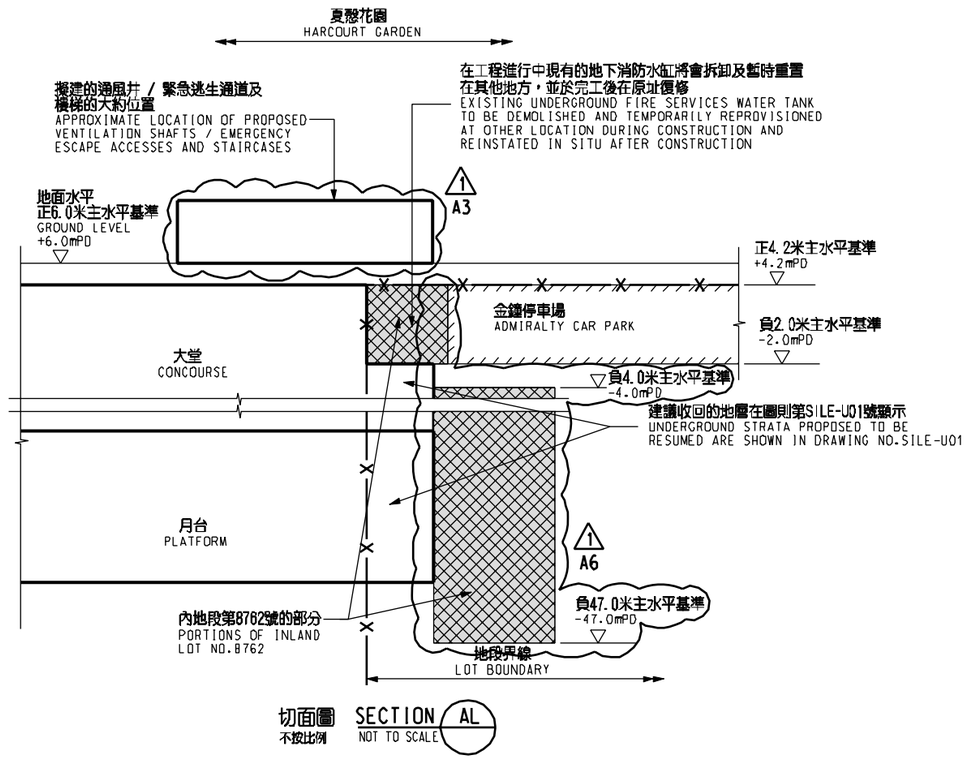

一般說明 GENERAL NOTES

1. 有關一般說明參考圖號 SILE-G01.
   FOR GENERAL NOTES, REFER TO DRAWING NO. SILE-G01.
2. 沿參線的切面立視圖顯示的正/負主水平基準均為約數.
   THE +/- mPDs SHOWN IN THE SECTIONAL ELEVATION ALONG REFERENCE LINE ARE APPROXIMATE.

修訂表 TABLE OF AMENDMENTS

修改 REV	日期 DATE	繪圖 BY	核對 SUB	批准 APP	說明 DESCRIPTION
1	10 MAY 2010	KW	DN	PP	修訂A2至A4, A6及A13 AMENDMENT ITEMS A2 TO A4, A6 AND A13 標題欄及位置圖已更新 TITLE BOX AND LOCATION PLAN AMENDED

SIGNED
陳志恩 CHAN CHI YAN, HENRY
獲准發出 APPROVED FOR ISSUE
路政署 鐵路拓展處副處長(1) GOVERNMENT ENGINEER/ RAILWAY DEVELOPMENT (1) HIGHWAYS DEPARTMENT
18 May 2010
發出日期 DATE OF ISSUE

圖則名稱 DRAWING TITLE

南港島線（東段）鐵路條例(第519章) 設定暫時佔用土地權利圖則 9頁的第1頁

SOUTH ISLAND LINE (EAST)
RAILWAYS ORDINANCE (CHAPTER 519)
CREATION OF RIGHTS OF TEMPORARY OCCUPATION OF LAND PLAN SHEET 1 OF 9

圖號 DRAWING NO. SILE-T01

比例 SCALE 1:500 (A1) 或如圖示 OR AS SHOWN

香港特別行政區政府
THE GOVERNMENT OF THE HONG KONG SPECIAL ADMINISTRATIVE REGION
路政署
HIGHWAYS DEPARTMENT
鐵路拓展處
RAILWAY DEVELOPMENT OFFICE